


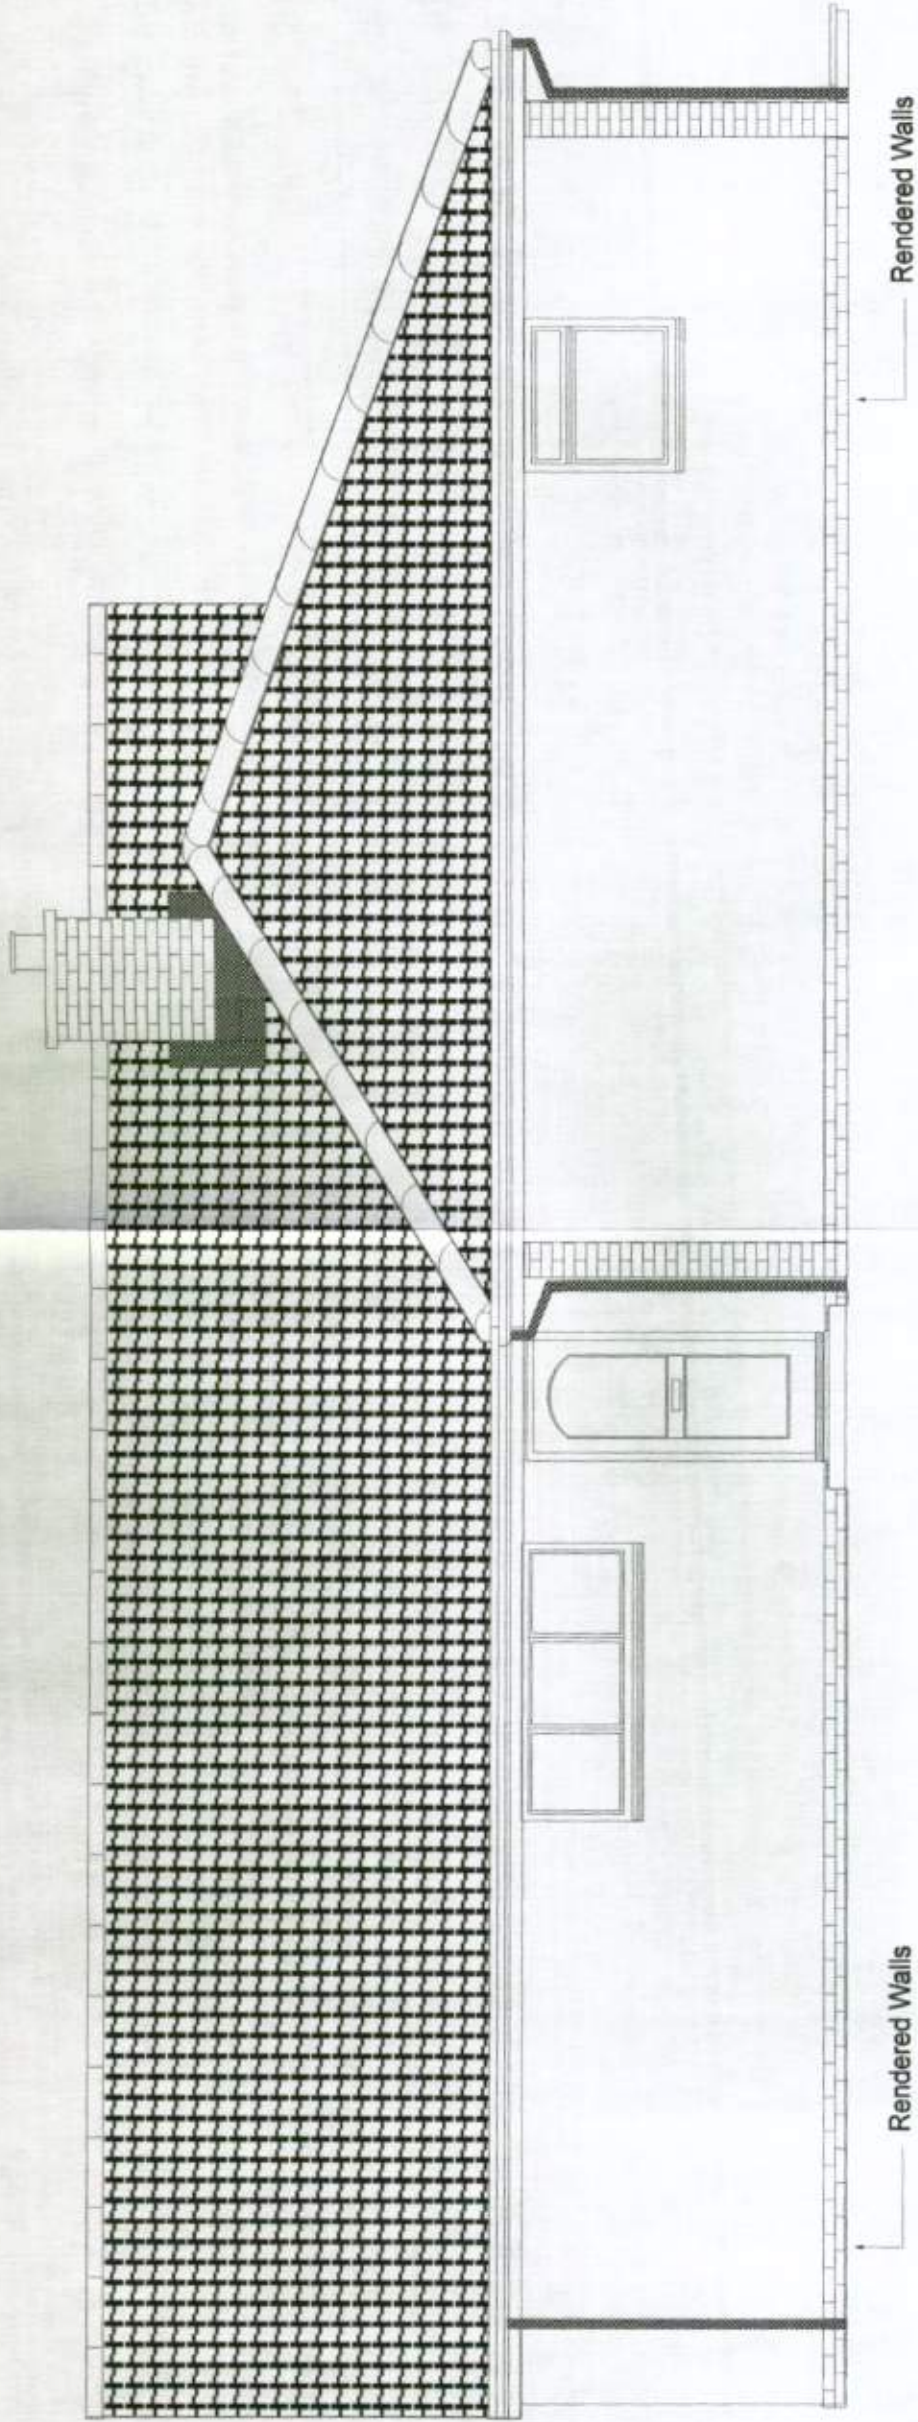

EXISTING WEST ELEVATION

K. TROTMAN. 40, PAGHAM ROAD BOGNOR REGIS WEST SUSSEX. PO21 4NP. Tel: 01243-261912	PROPOSED DORMER BEDROOMS	CLIENT, MR & MRS CHIDDLE 64, WROXHAM WAY BOGNOR REGIS WEST SUSSEX PO22 8ES.	DATE; AUGUST 2011 SCALE; 1-50 DRWG E4
---	--	--	--