


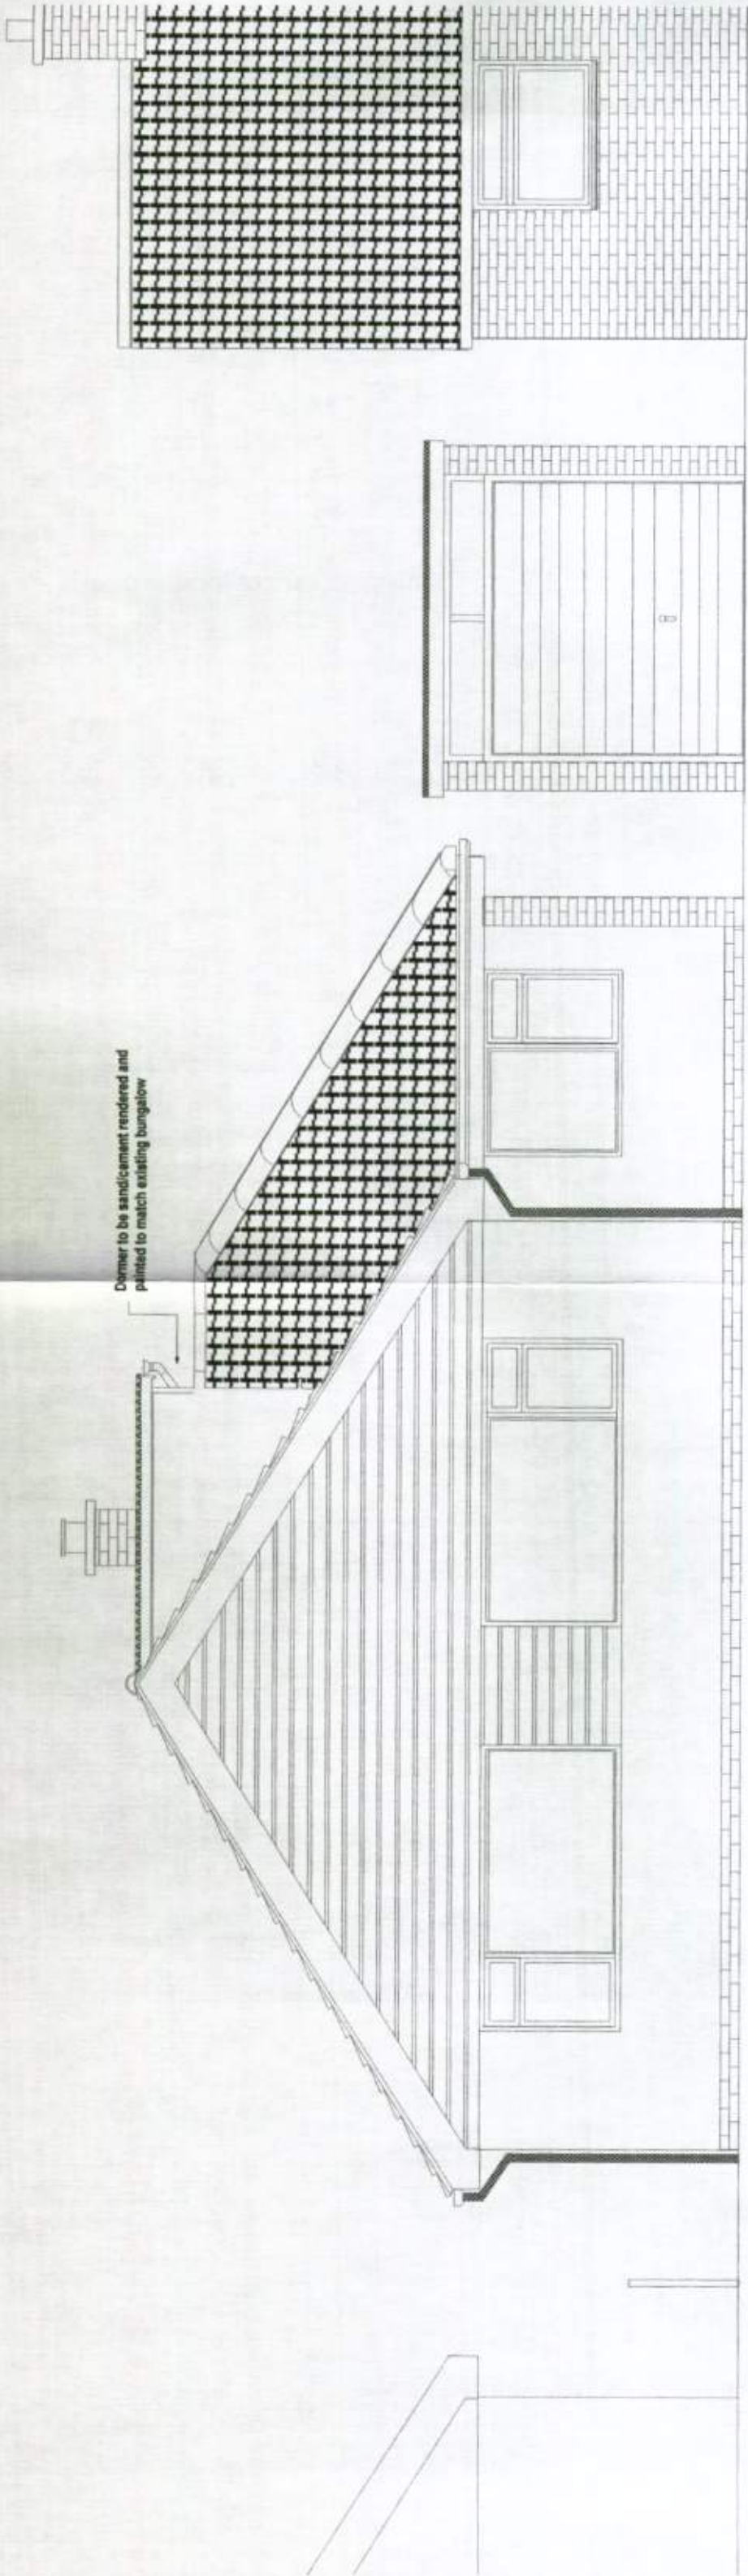

BOUNDARY

BOUNDARY

PROPOSED DORMER NORTH ELEVATION

64

K. TROTMAN.
40, PAGHAM ROAD
BOGNOR REGIS
WEST SUSSEX. PO21 4NP.

Tel: 01243-261912

PROPOSED DORMER BEDROOMS

CLIENT, MR & MRS CHIDDLE
64, WROXHAM WAY
BOGNOR REGIS
WEST SUSSEX
PO22 8ES.

DATE; AUGUST 2011

SCALE; 1-50

DRWG P1