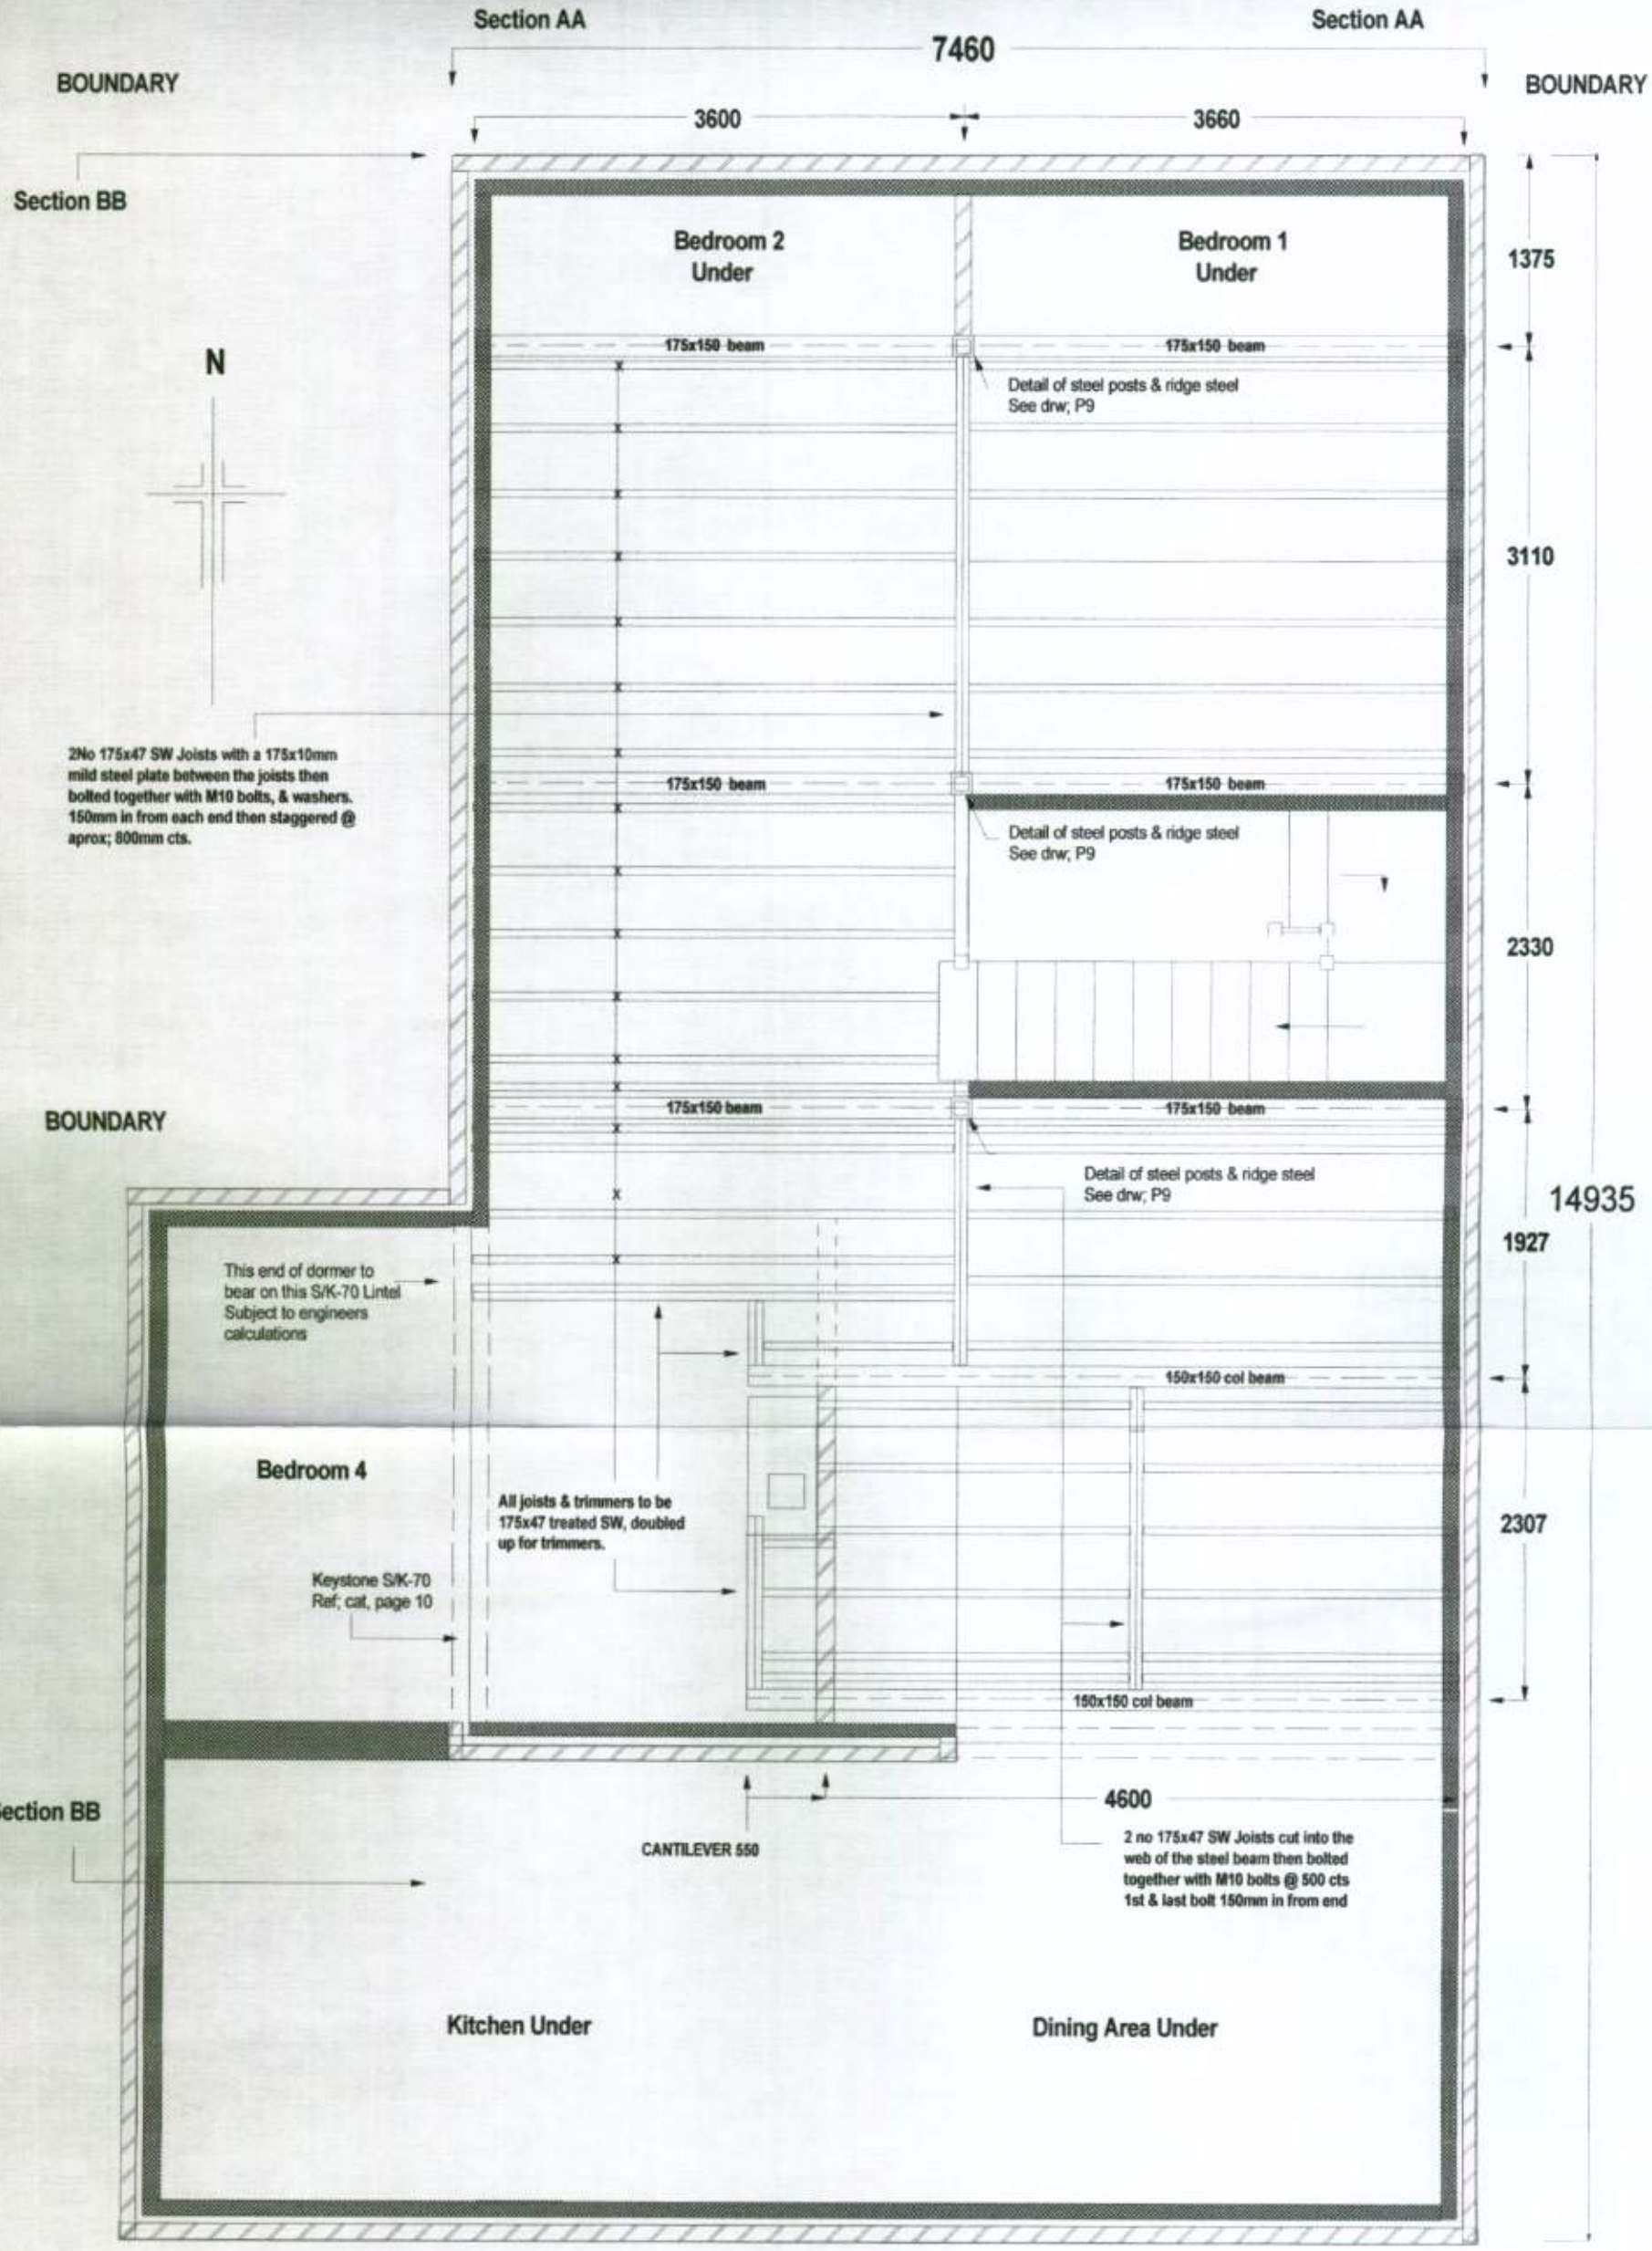


LOFT JOIST & STEEL BEAM PLAN

K. TROTMAN.
40, PAGHAM ROAD
BOGNOR REGIS
WEST SUSSEX. PO21 4NP.
Tel; 01243-261912

PROPOSED DORMER BEDROOMS

CLIENT, MR & MRS CHIDDLE
64,WROXHAM WAY
BOGNOR REGIS WEST SUSSEX. PO22 8ES

DATE; AUGUST 2011

SCALE:- 1-50

DRWG P6

ARUN DISTRICT COUNCIL FP/153/11/