




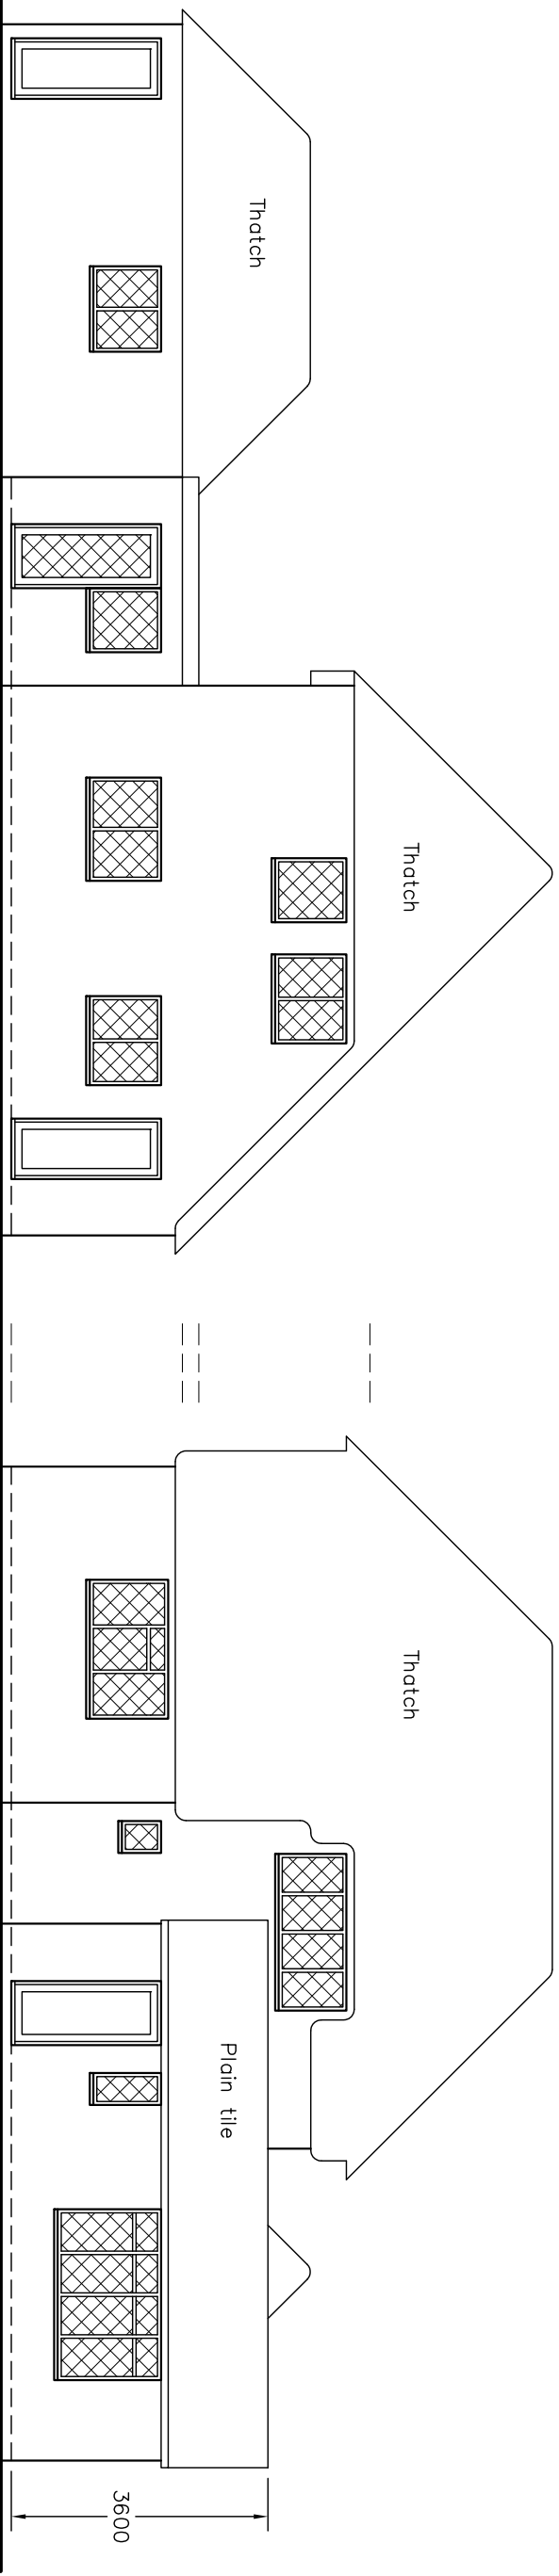

Side - South

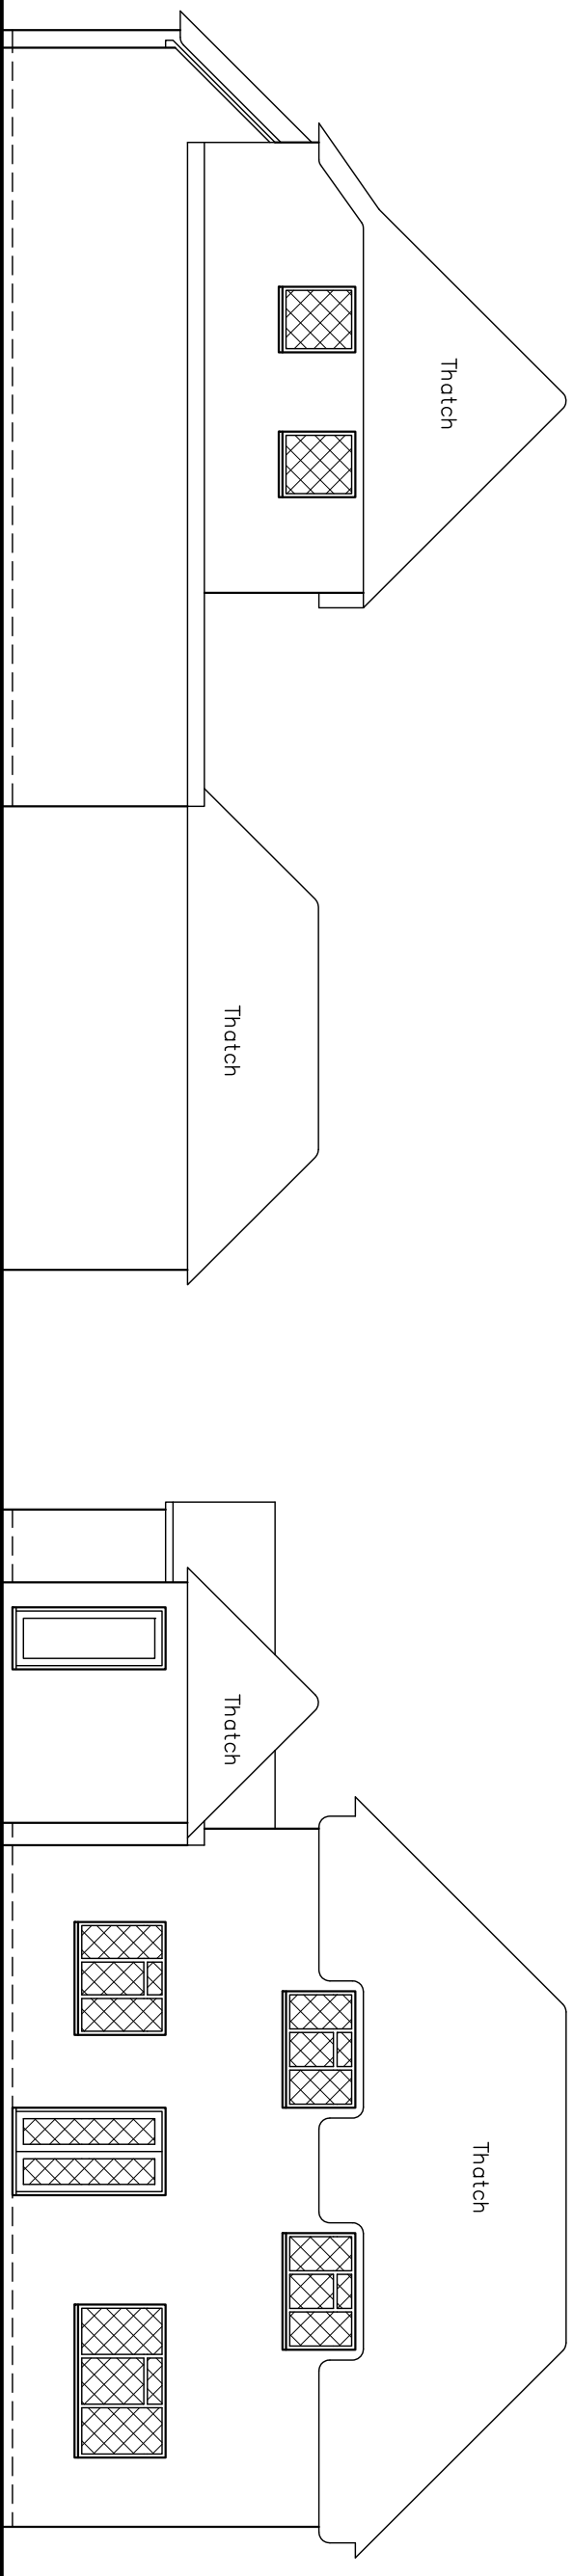

Side - North

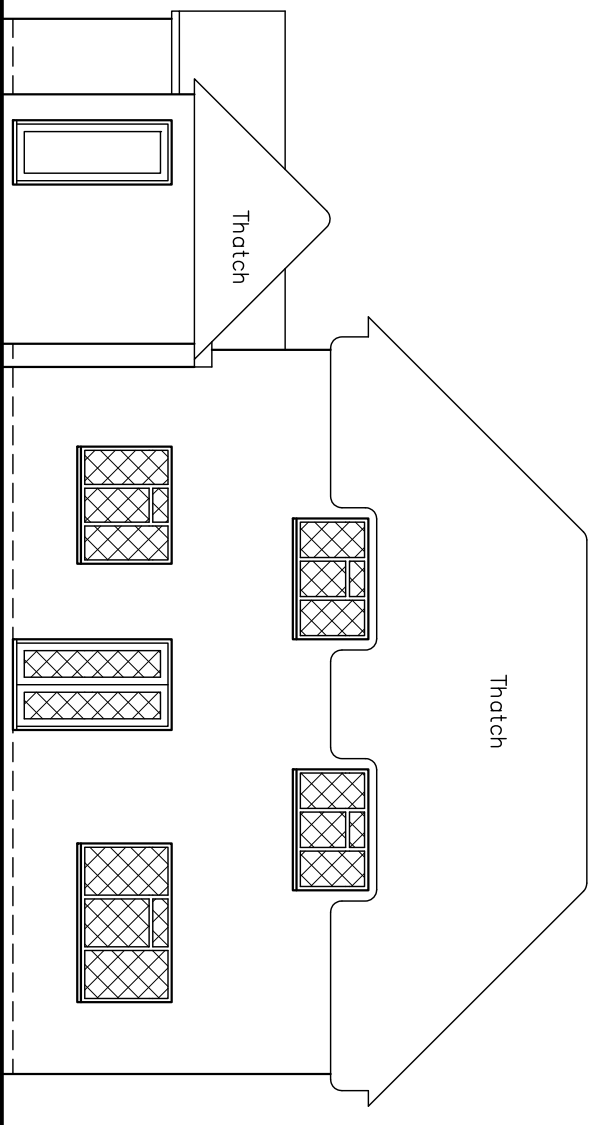

Rear - West

Amendments:—

Bryceson Shaw Associates


Surveyors and Designers

2 Wellesley Court, Fitzalan Road, Littlehampton,

West Sussex BN17 5JW

Tel. & Fax 01903 734381 Mobile: 07889 651301

E-mail: brycesonshaw@btinternet.com

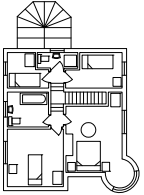

Project:

**Proposed alterations; Little Thatch, Downview Road,
Felpham PO22 8HH**

Drawing:

Elevations as existing

For:

Mr. R. Taft

Drawn:

PKS

Date:

July 2012

Scales:

1:100

No.

960/01/03

To scale when printed on A3