


Side - South


Proposed finishes:
Roof; plain tiles to match existing
Walls; painted render to match existing
Fenestration; white uPVC to match existing style
Fascias, soffites, gutters etc. all to match existing

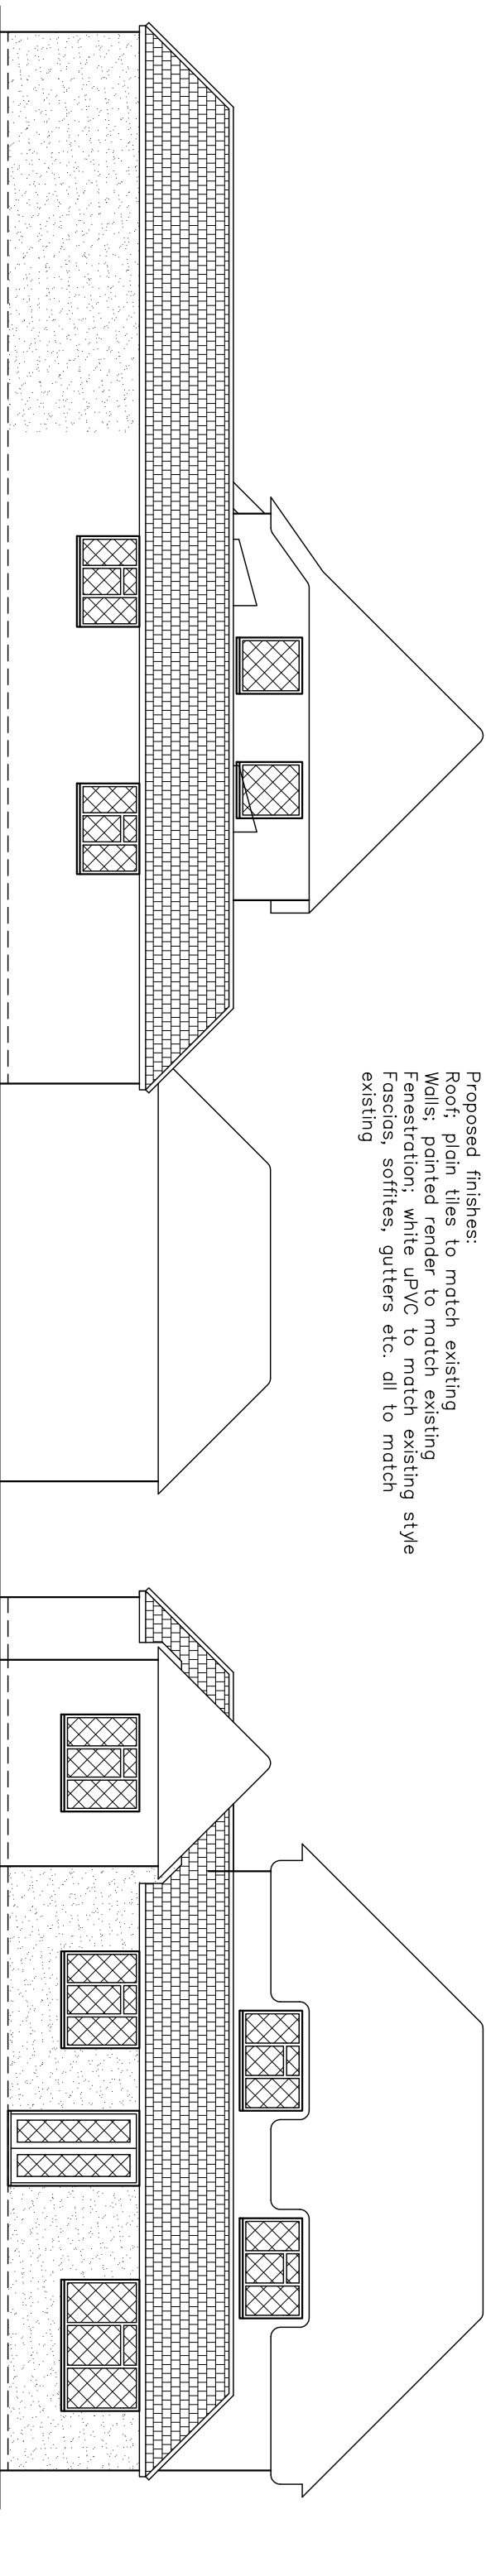

Side - North

Rear - West

Amendments: –
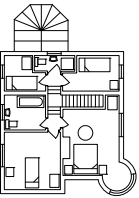
<i>Bryceson Shaw Associates</i> <i>Surveyors and Designers</i>	
2 Wellesley Court, Fitzalan Road, Littlehampton, West Sussex BN17 5JW Tel. & Fax 01903 734381 Mobile: 07889 651301 E-mail: brycesonshaw@btinternet.com	
	
Project: Proposed alterations; Little Thatch, Downview Road, Felpham PO22 8HH	
Drawing: Elevations as proposed	
For: Mr. R. Taft	
Drawn: PKS	Date: July 2012
Scales: 1:100	No: 960/01/05
To scale when printed on A3	