

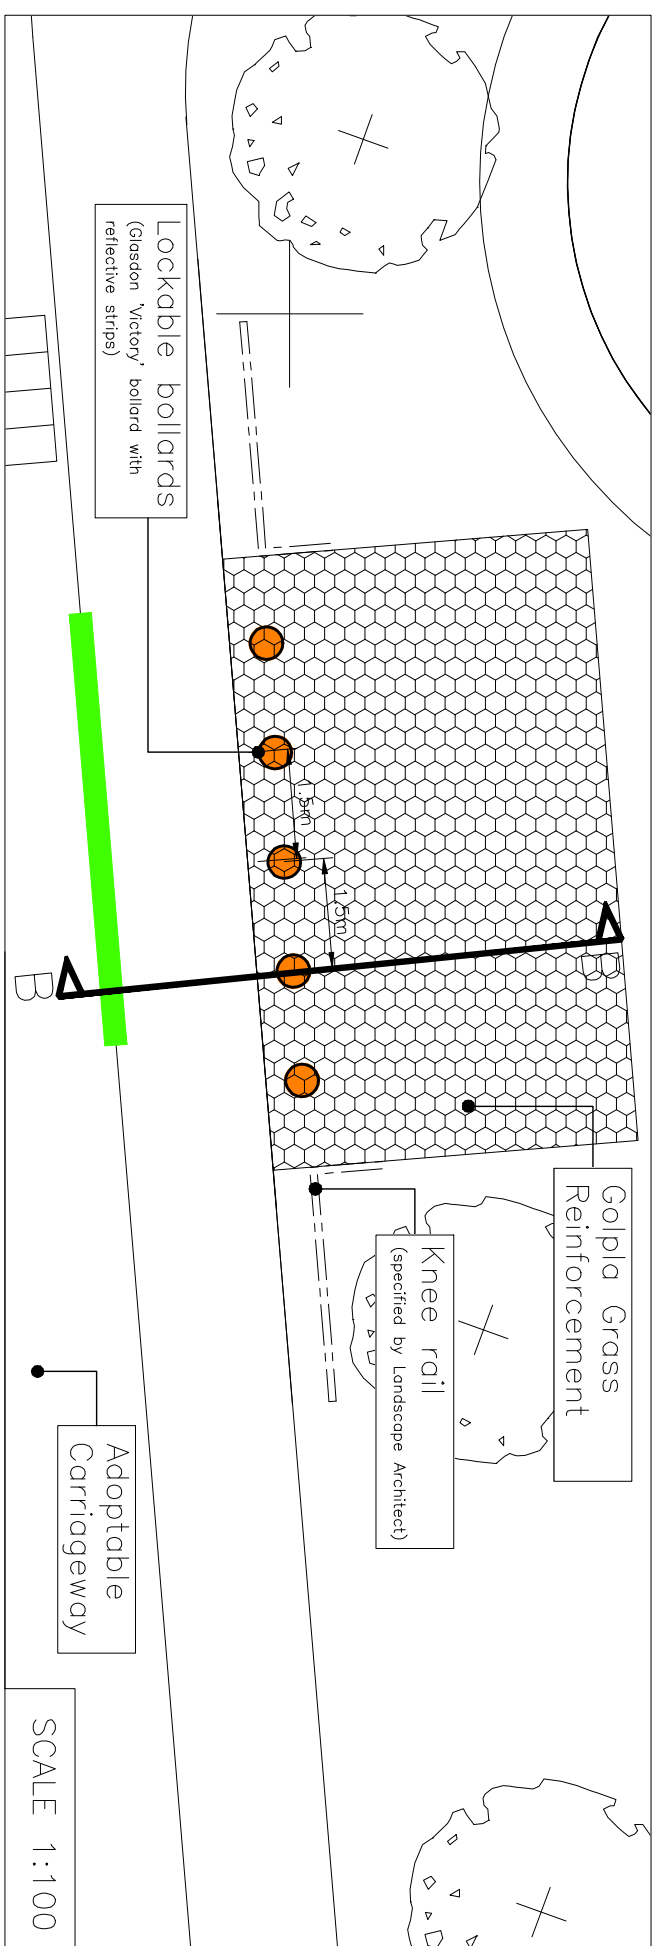



TYPICAL SECTION B-B THROUGH GRASS RE-INFORCEMENT FOR POS ACCESS

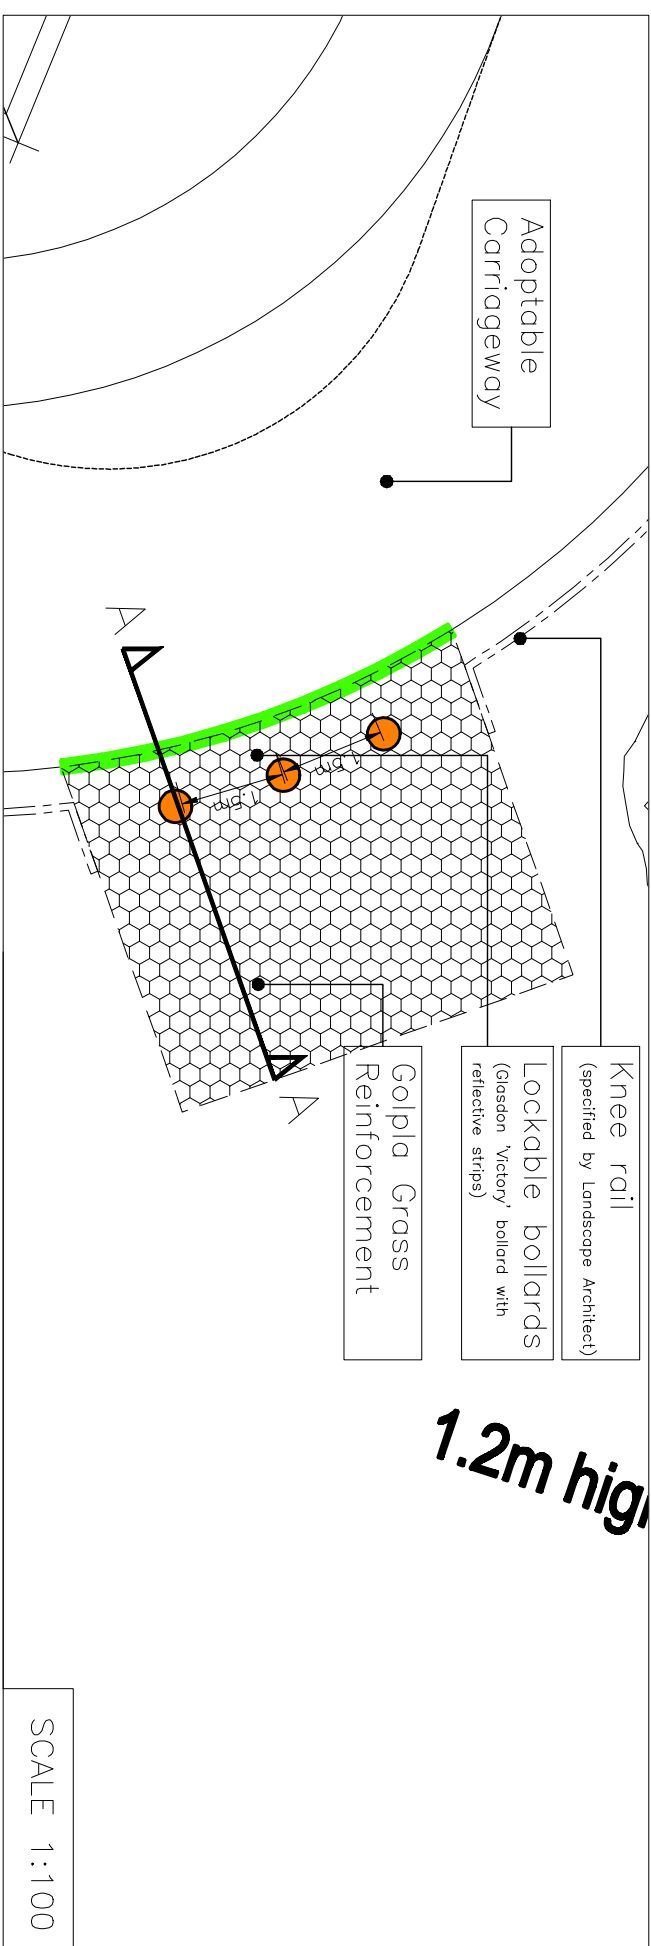

SCALE 1:100

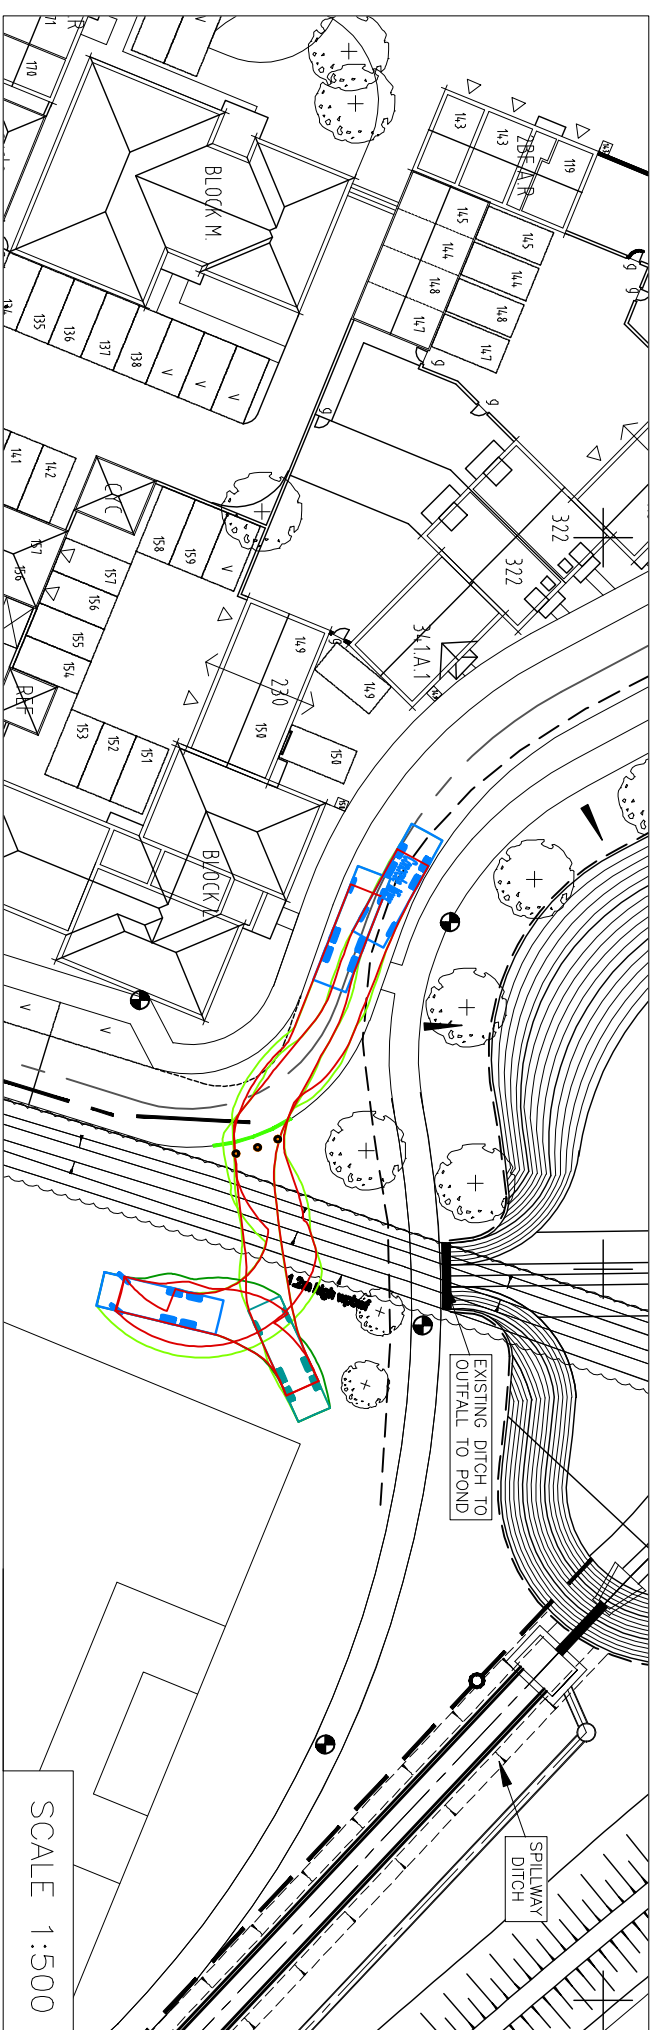

SCALE 1:100

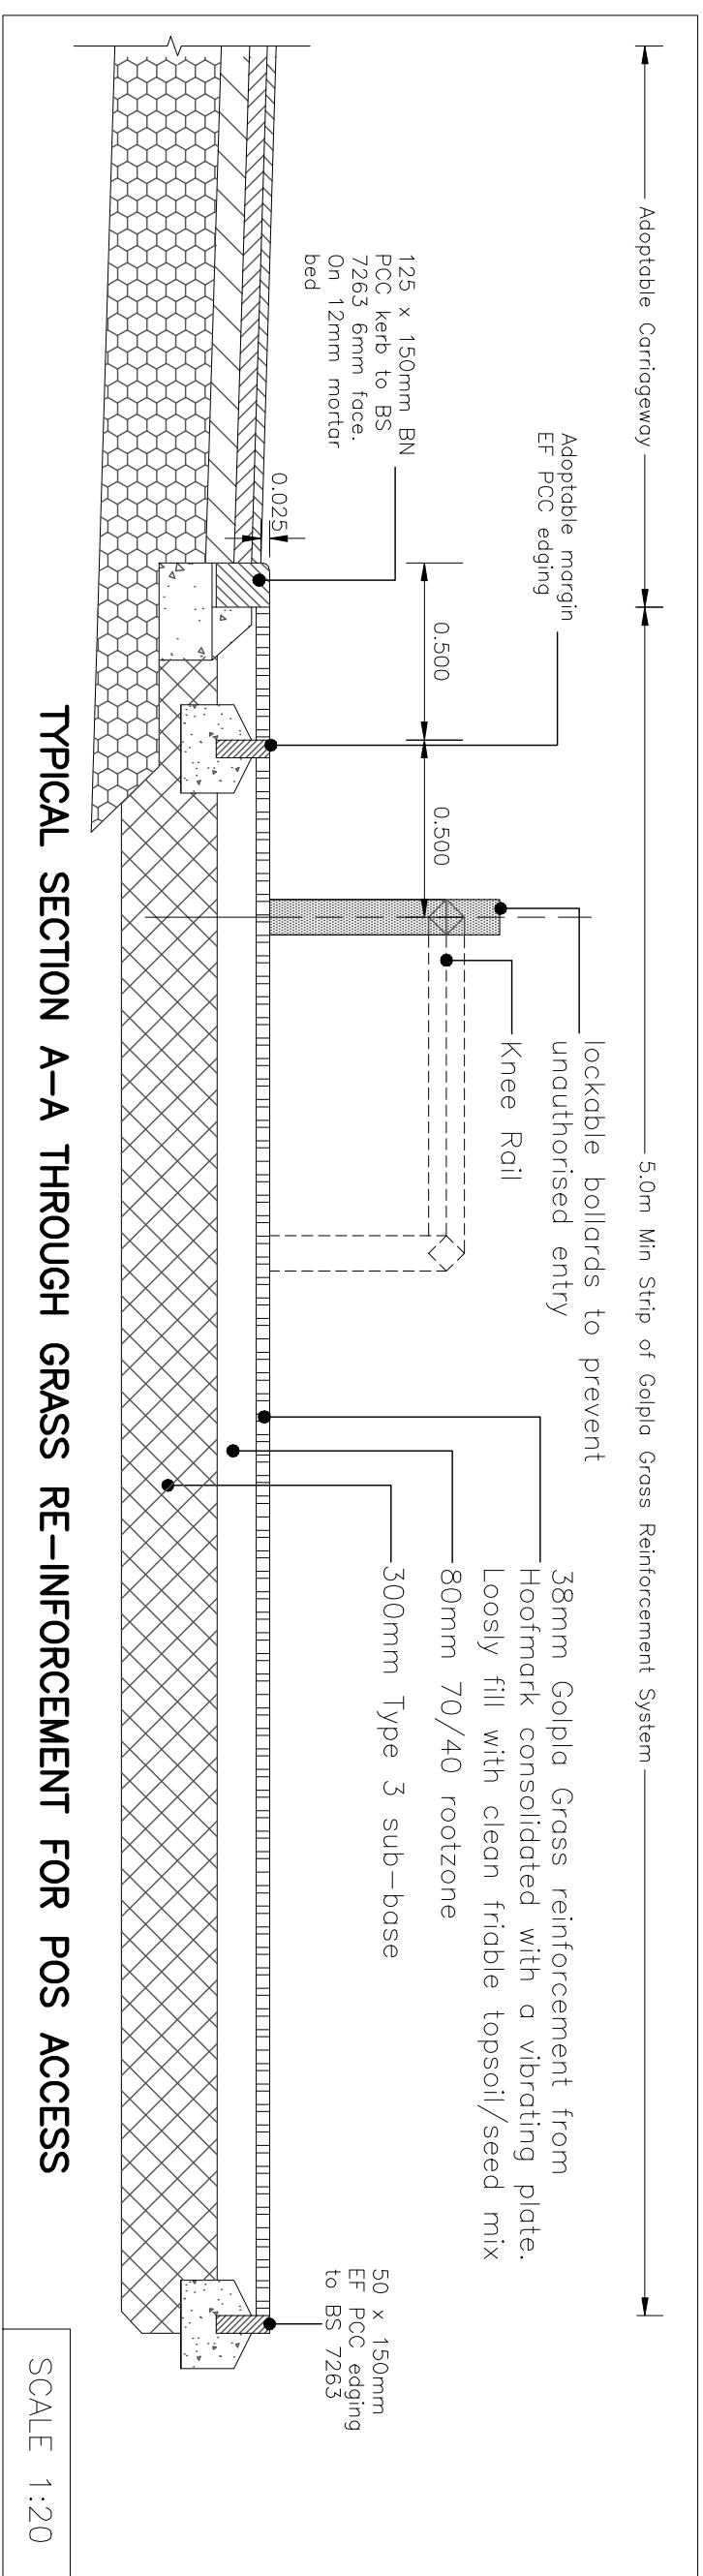

TYPICAL SECTION A-A THROUGH GRASS RE-INFORCEMENT FOR POS ACCESS

B	05/09/11	Section A-A bollard position amended	HJS
A	24/08/11	Revised to suit WSCC comments.	HJS
REV. No.	DATE	DESCRIPTION	INITIALS
Client	 MJA CONSULTING CIVIL AND STRUCTURAL ENGINEERS		
Project	 BARRATT WILSON HOMES		
Felpham, Bognor Regis	 58-62 Oak Street, Abingdon Oxon, OX14 5BZ Tel: 01235 555173 Fax: 01235 523226		
Title	Scale	Date	Rev
POS Maintenance Access Plan & Sections	As Shown	Aug 11	
Checked AMC	Drawn HJS	Drawing No.	
		4180:506	B