
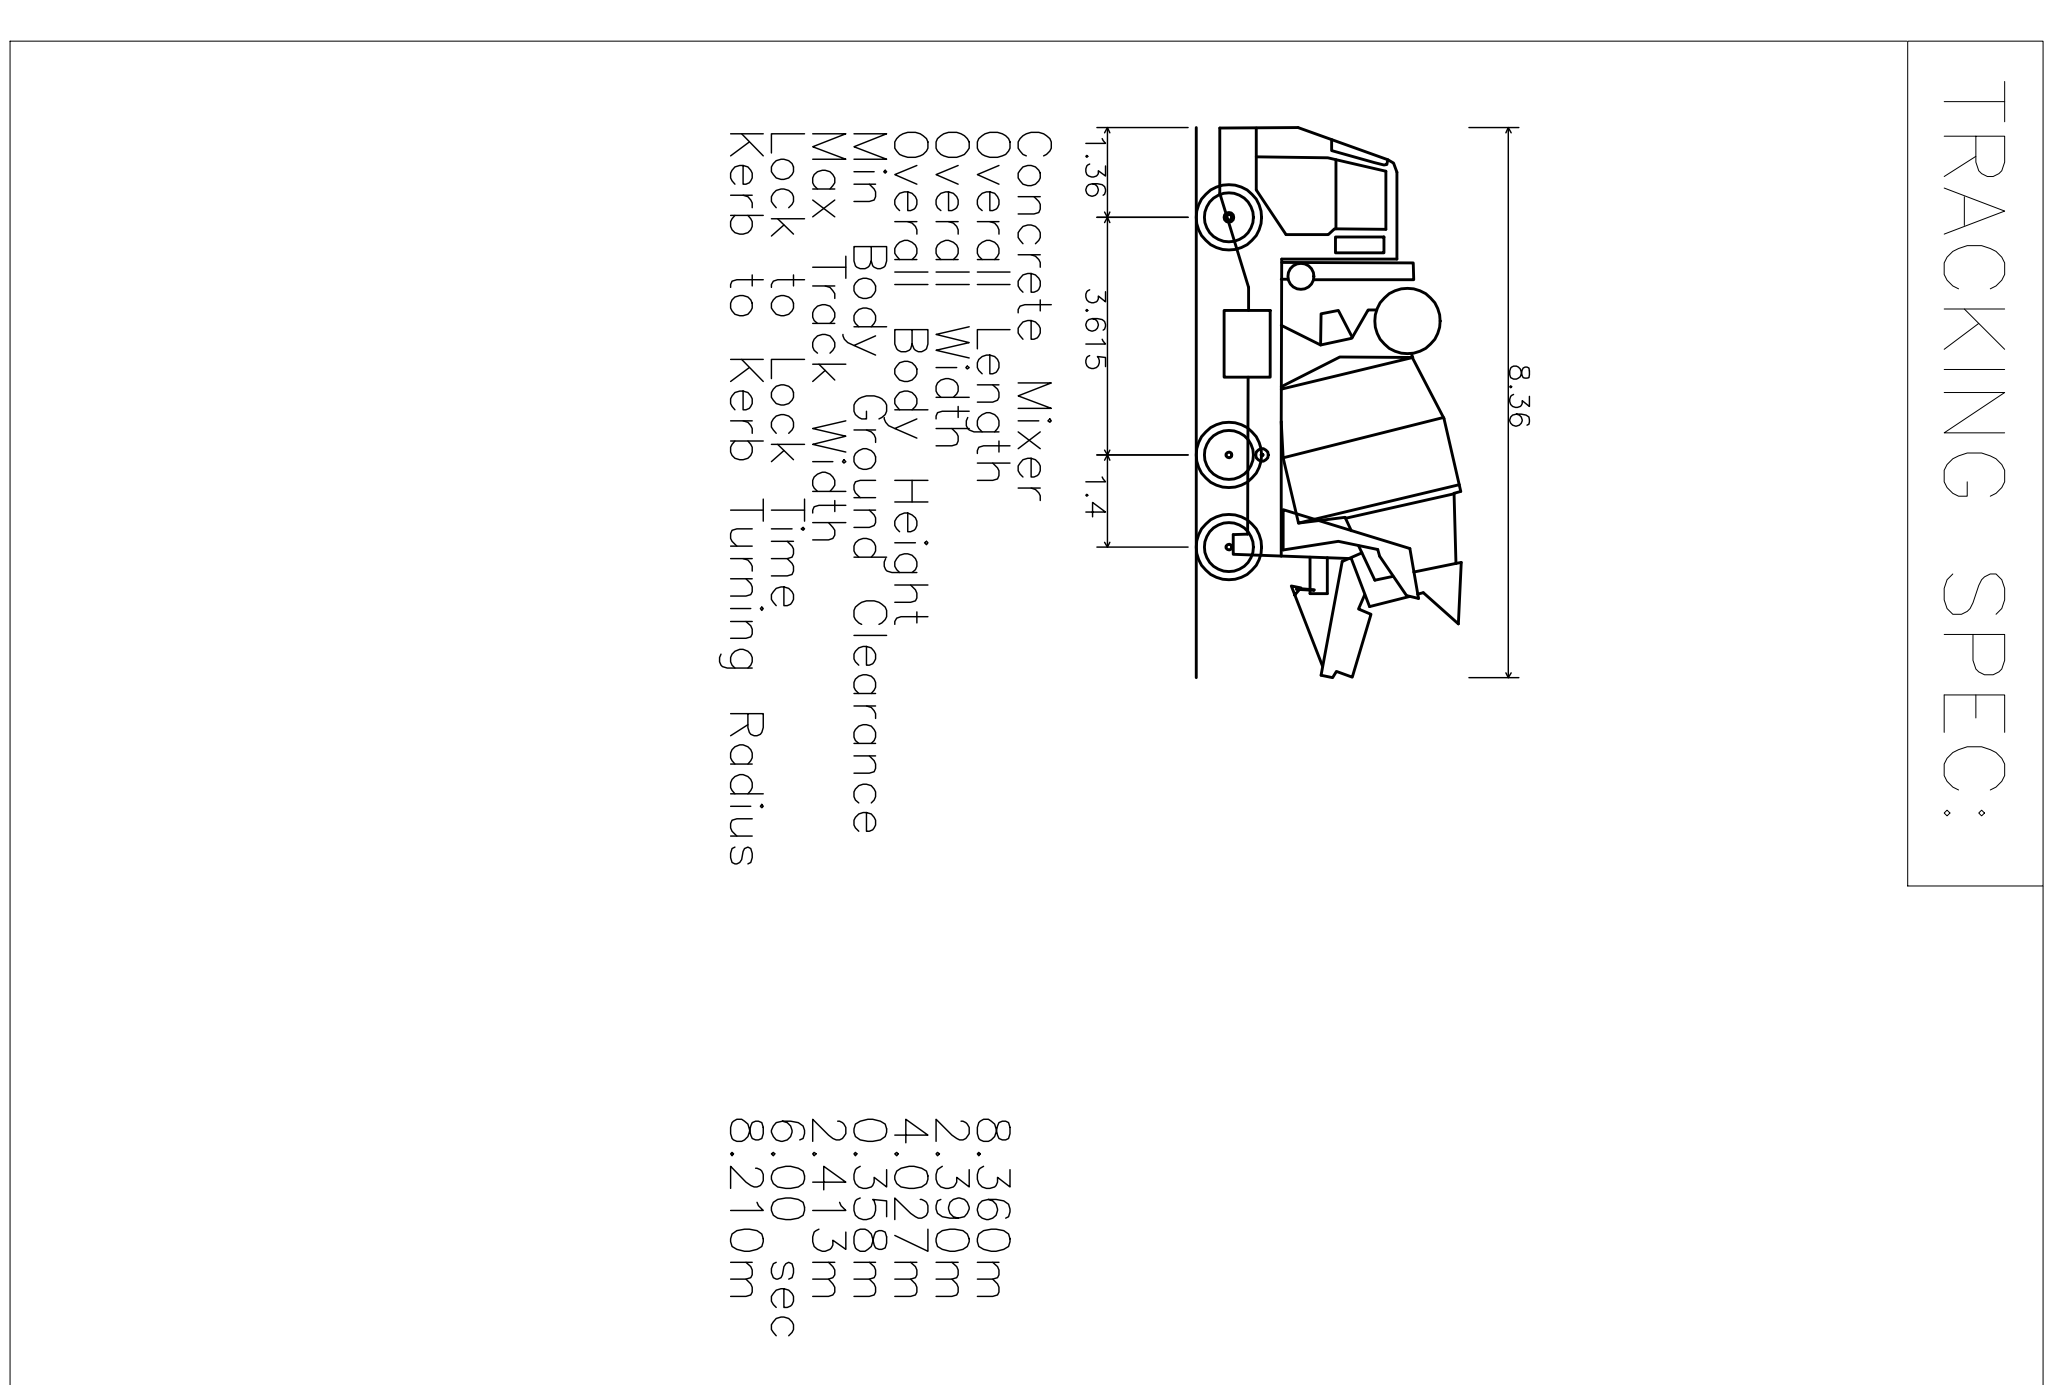
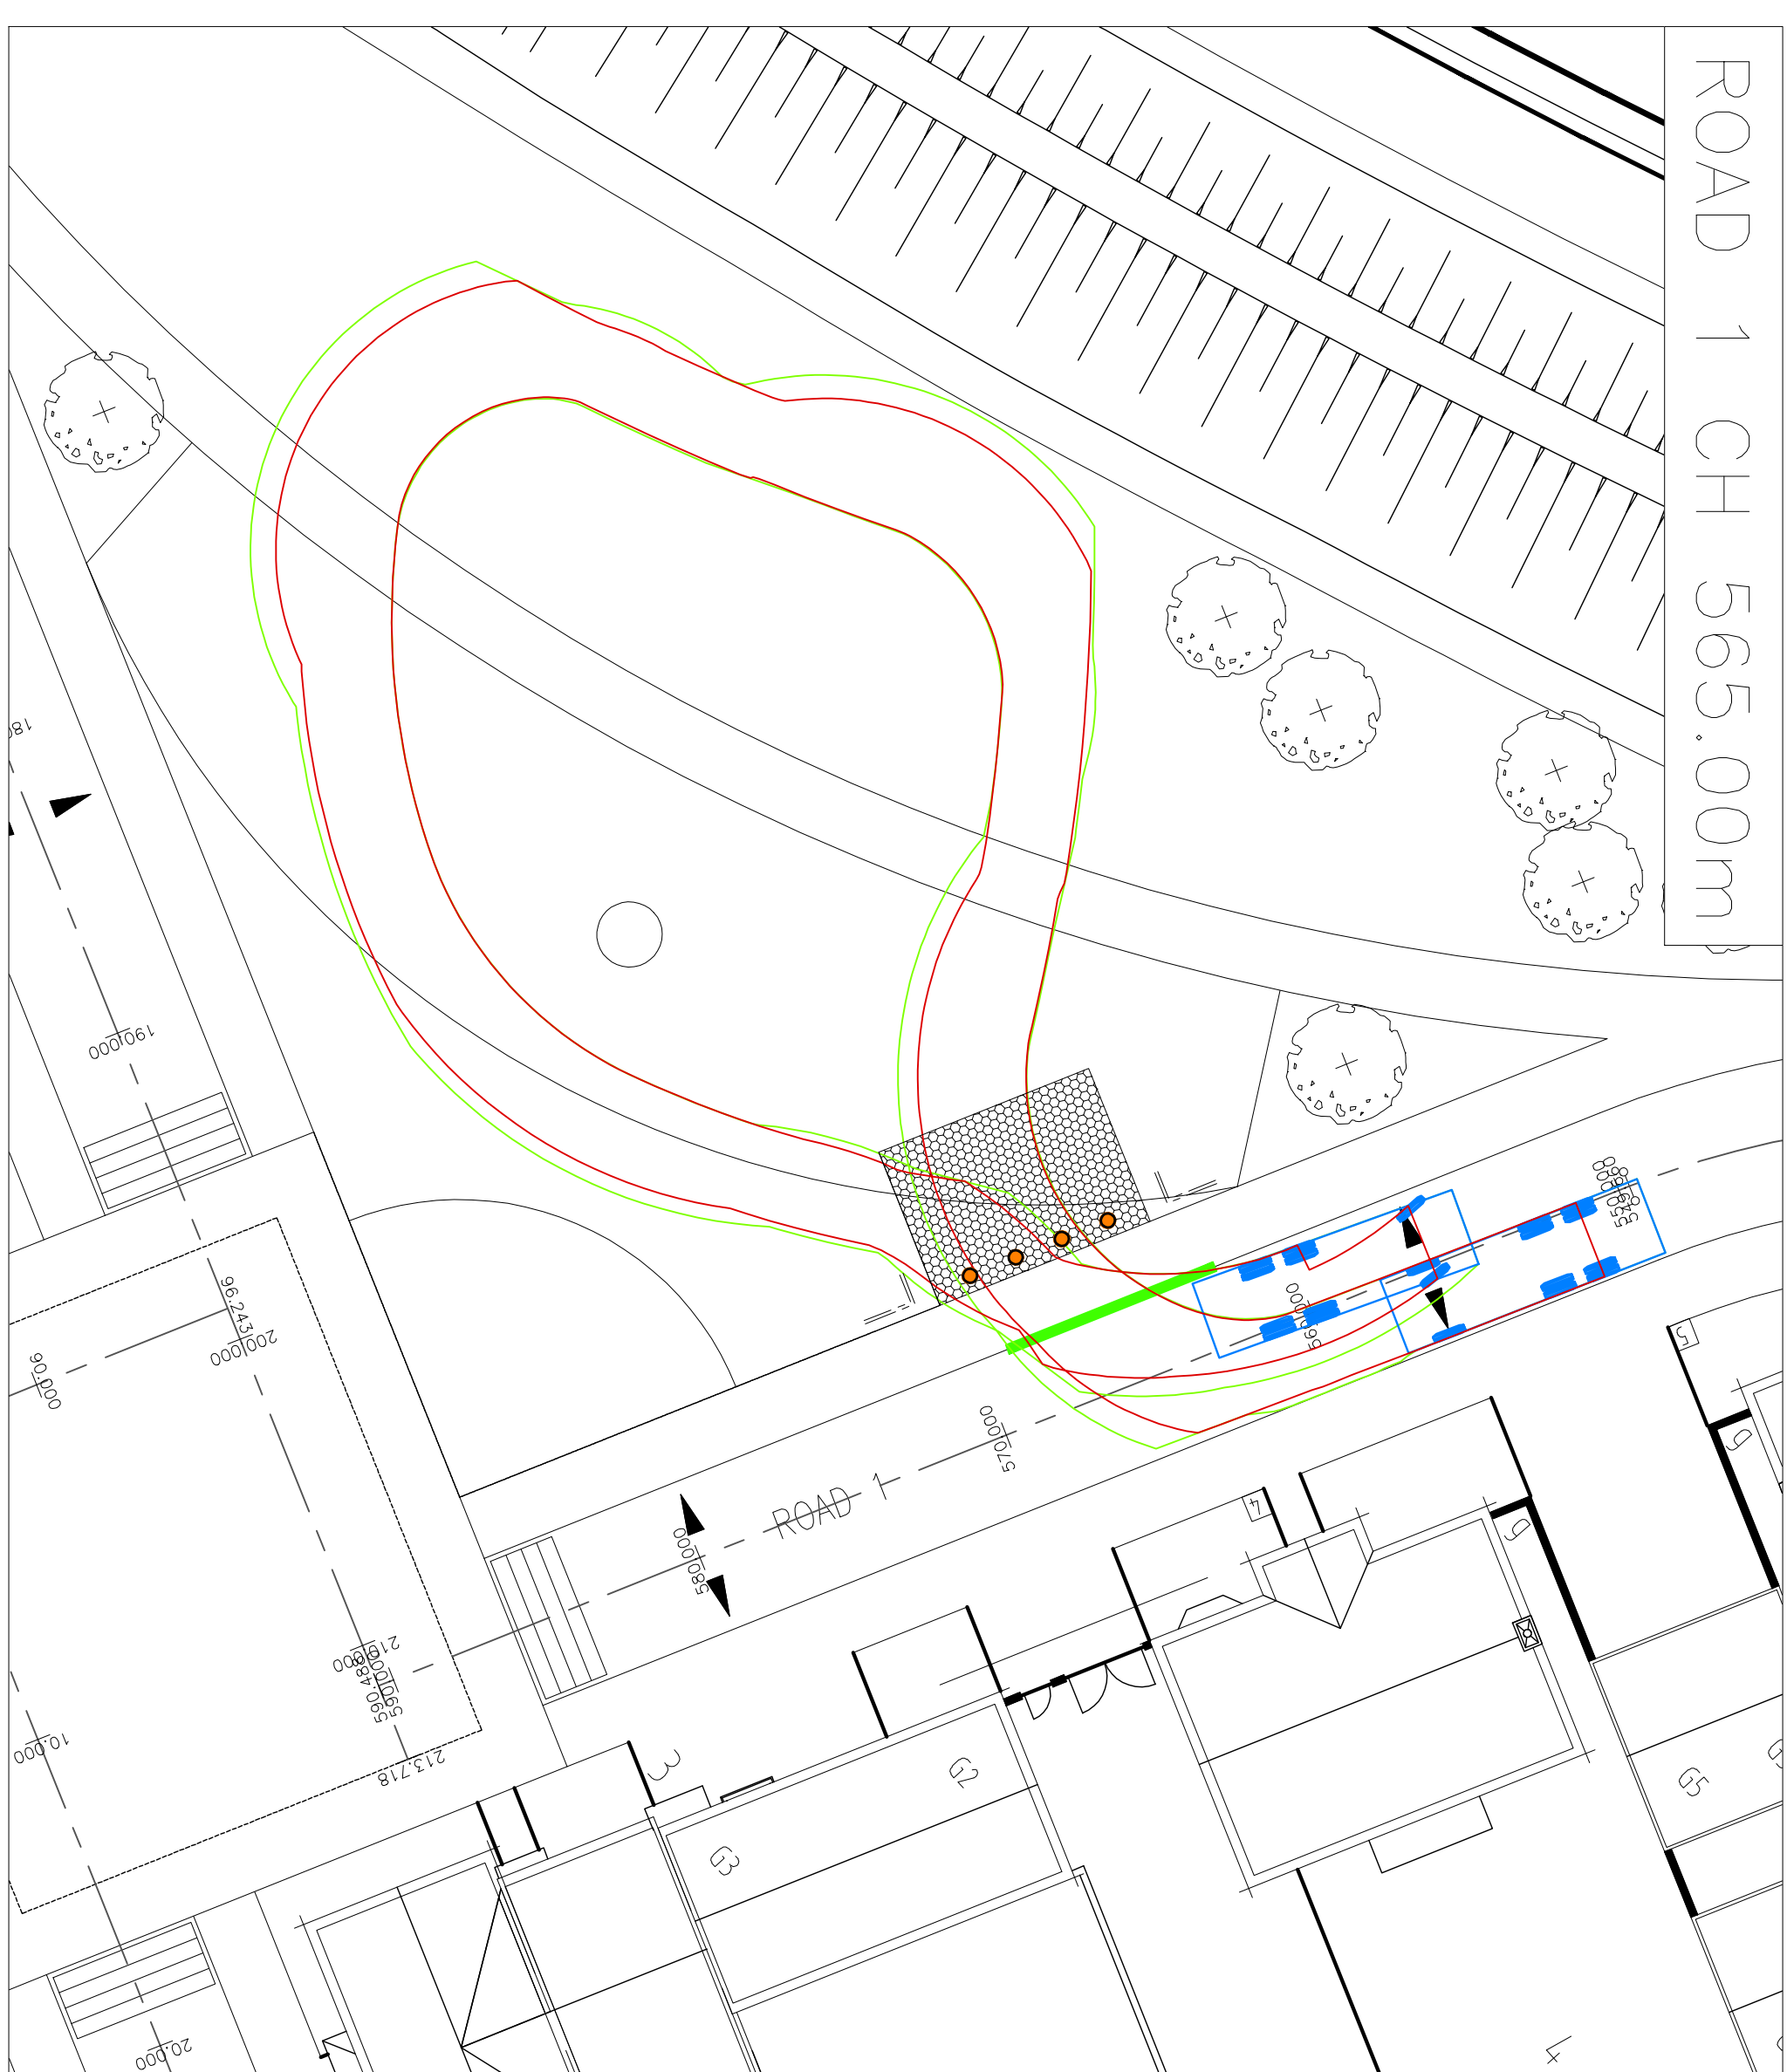
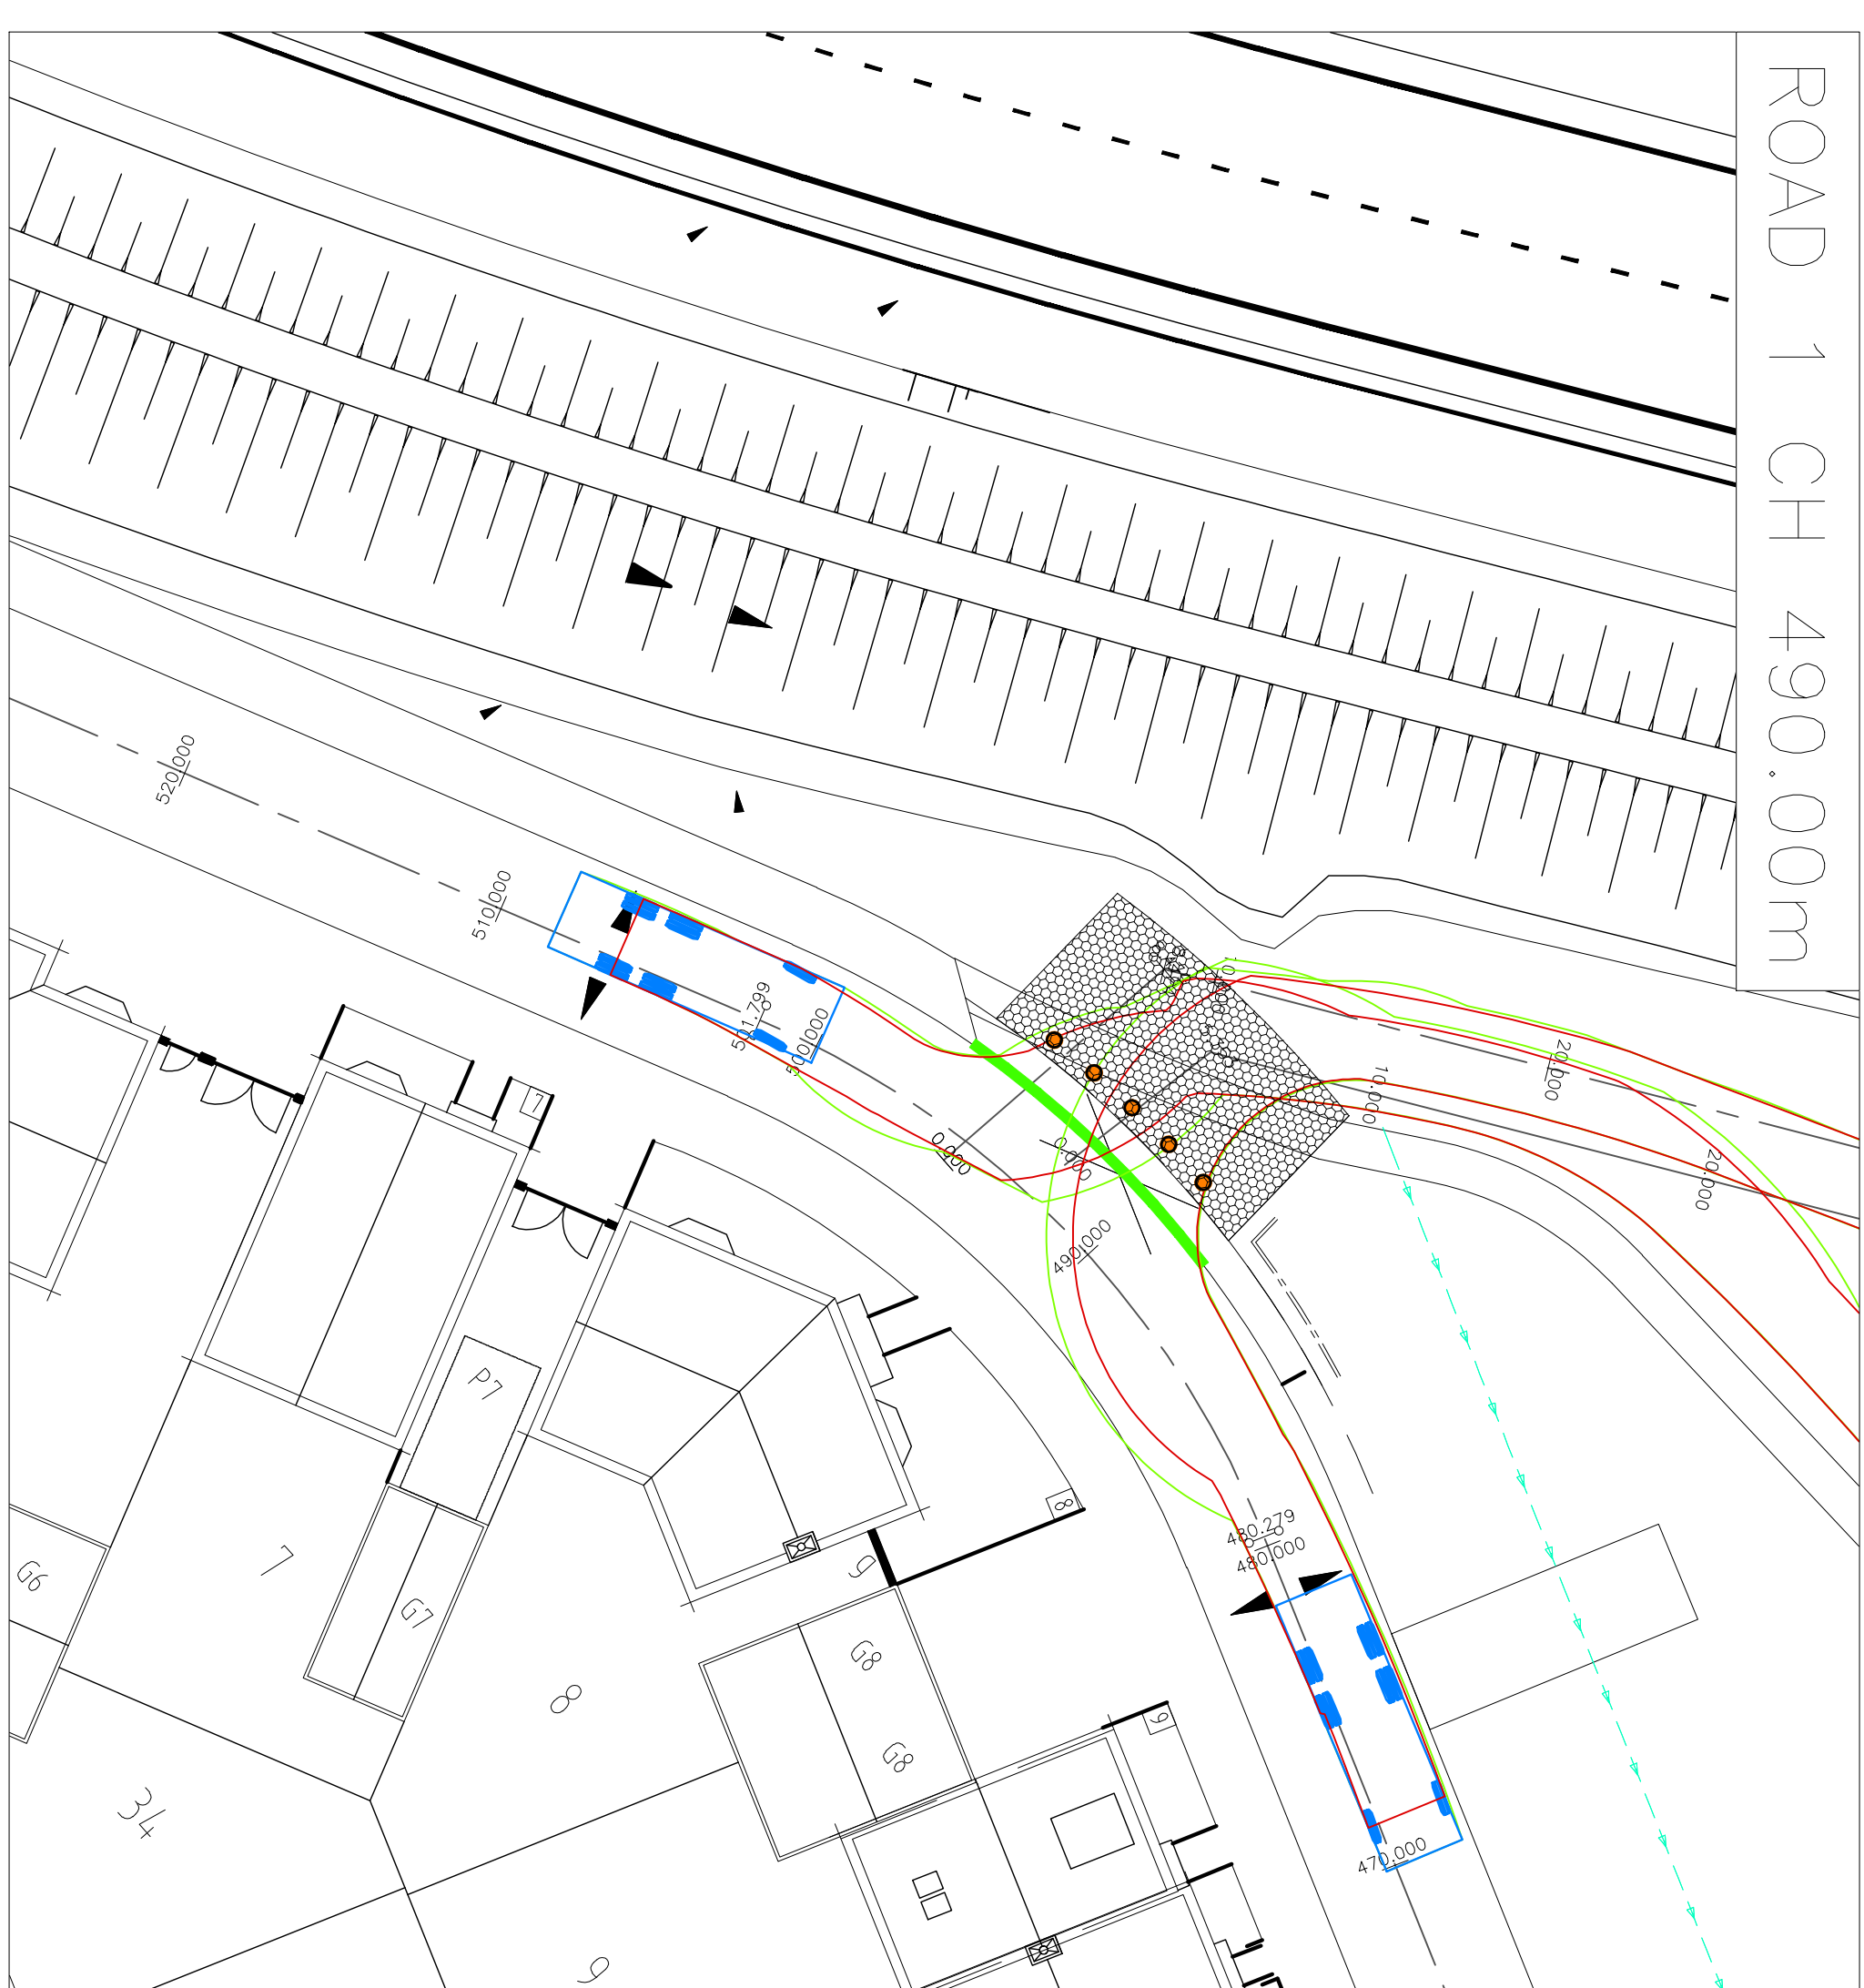
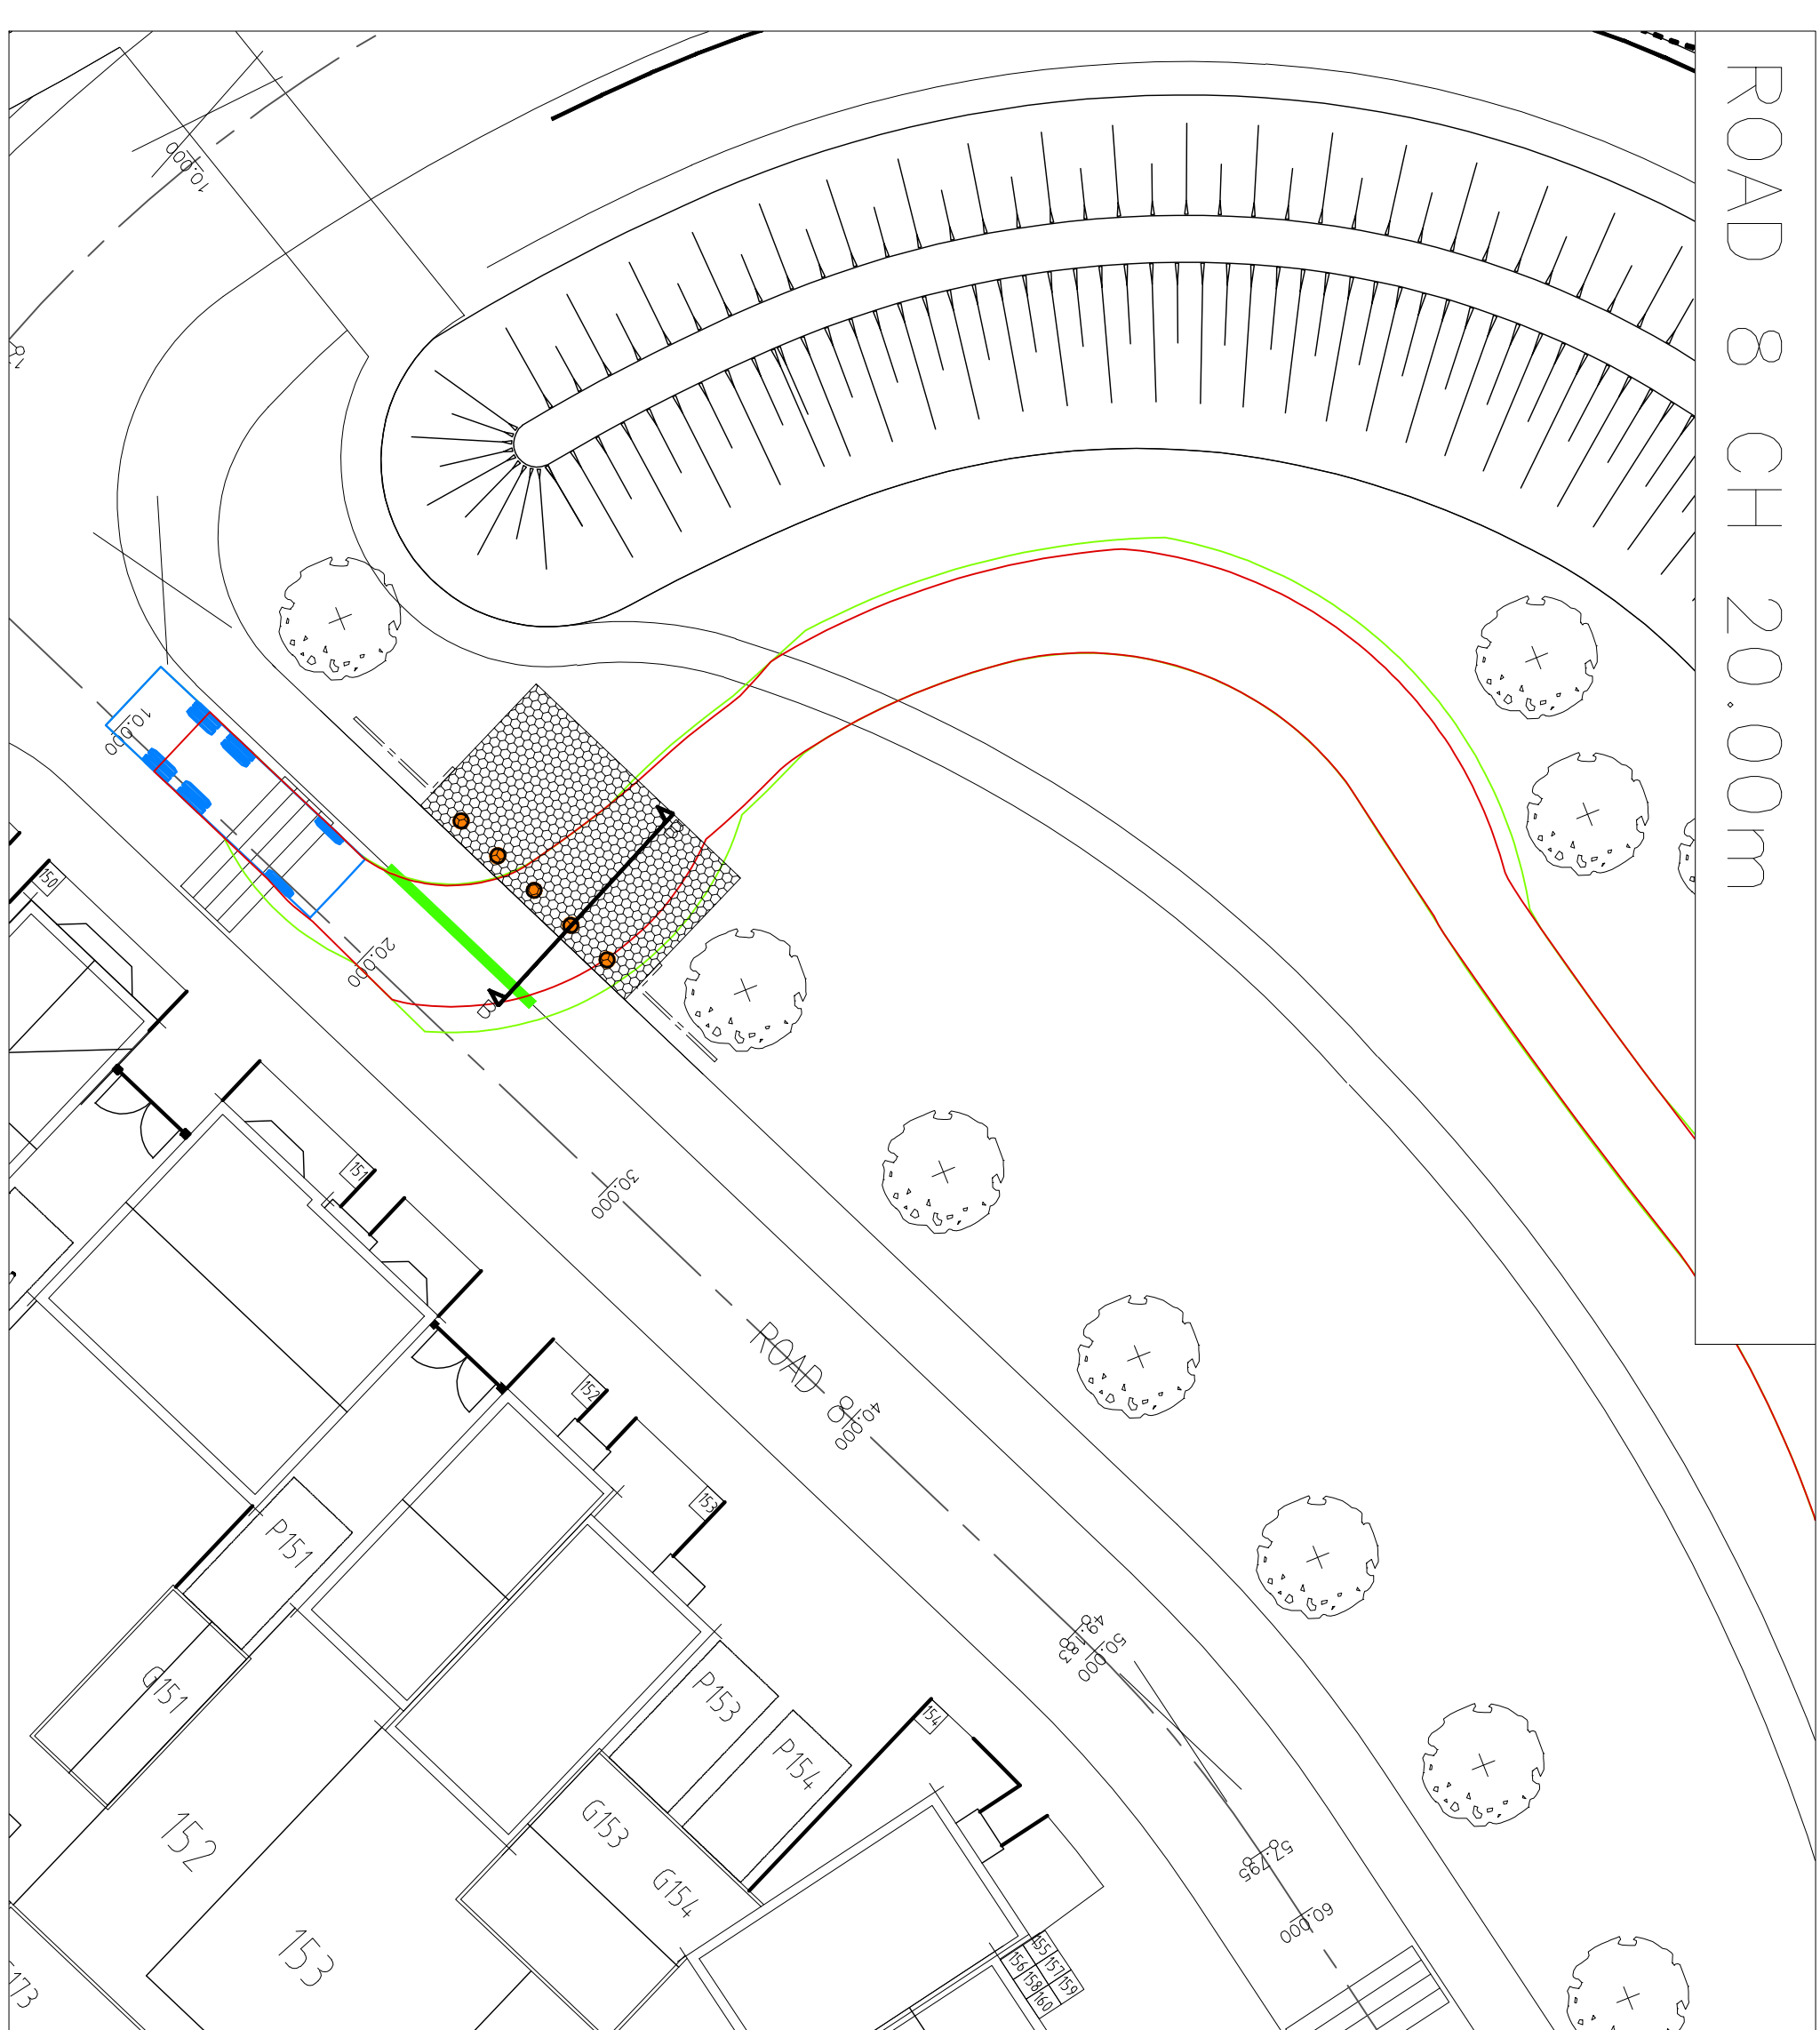
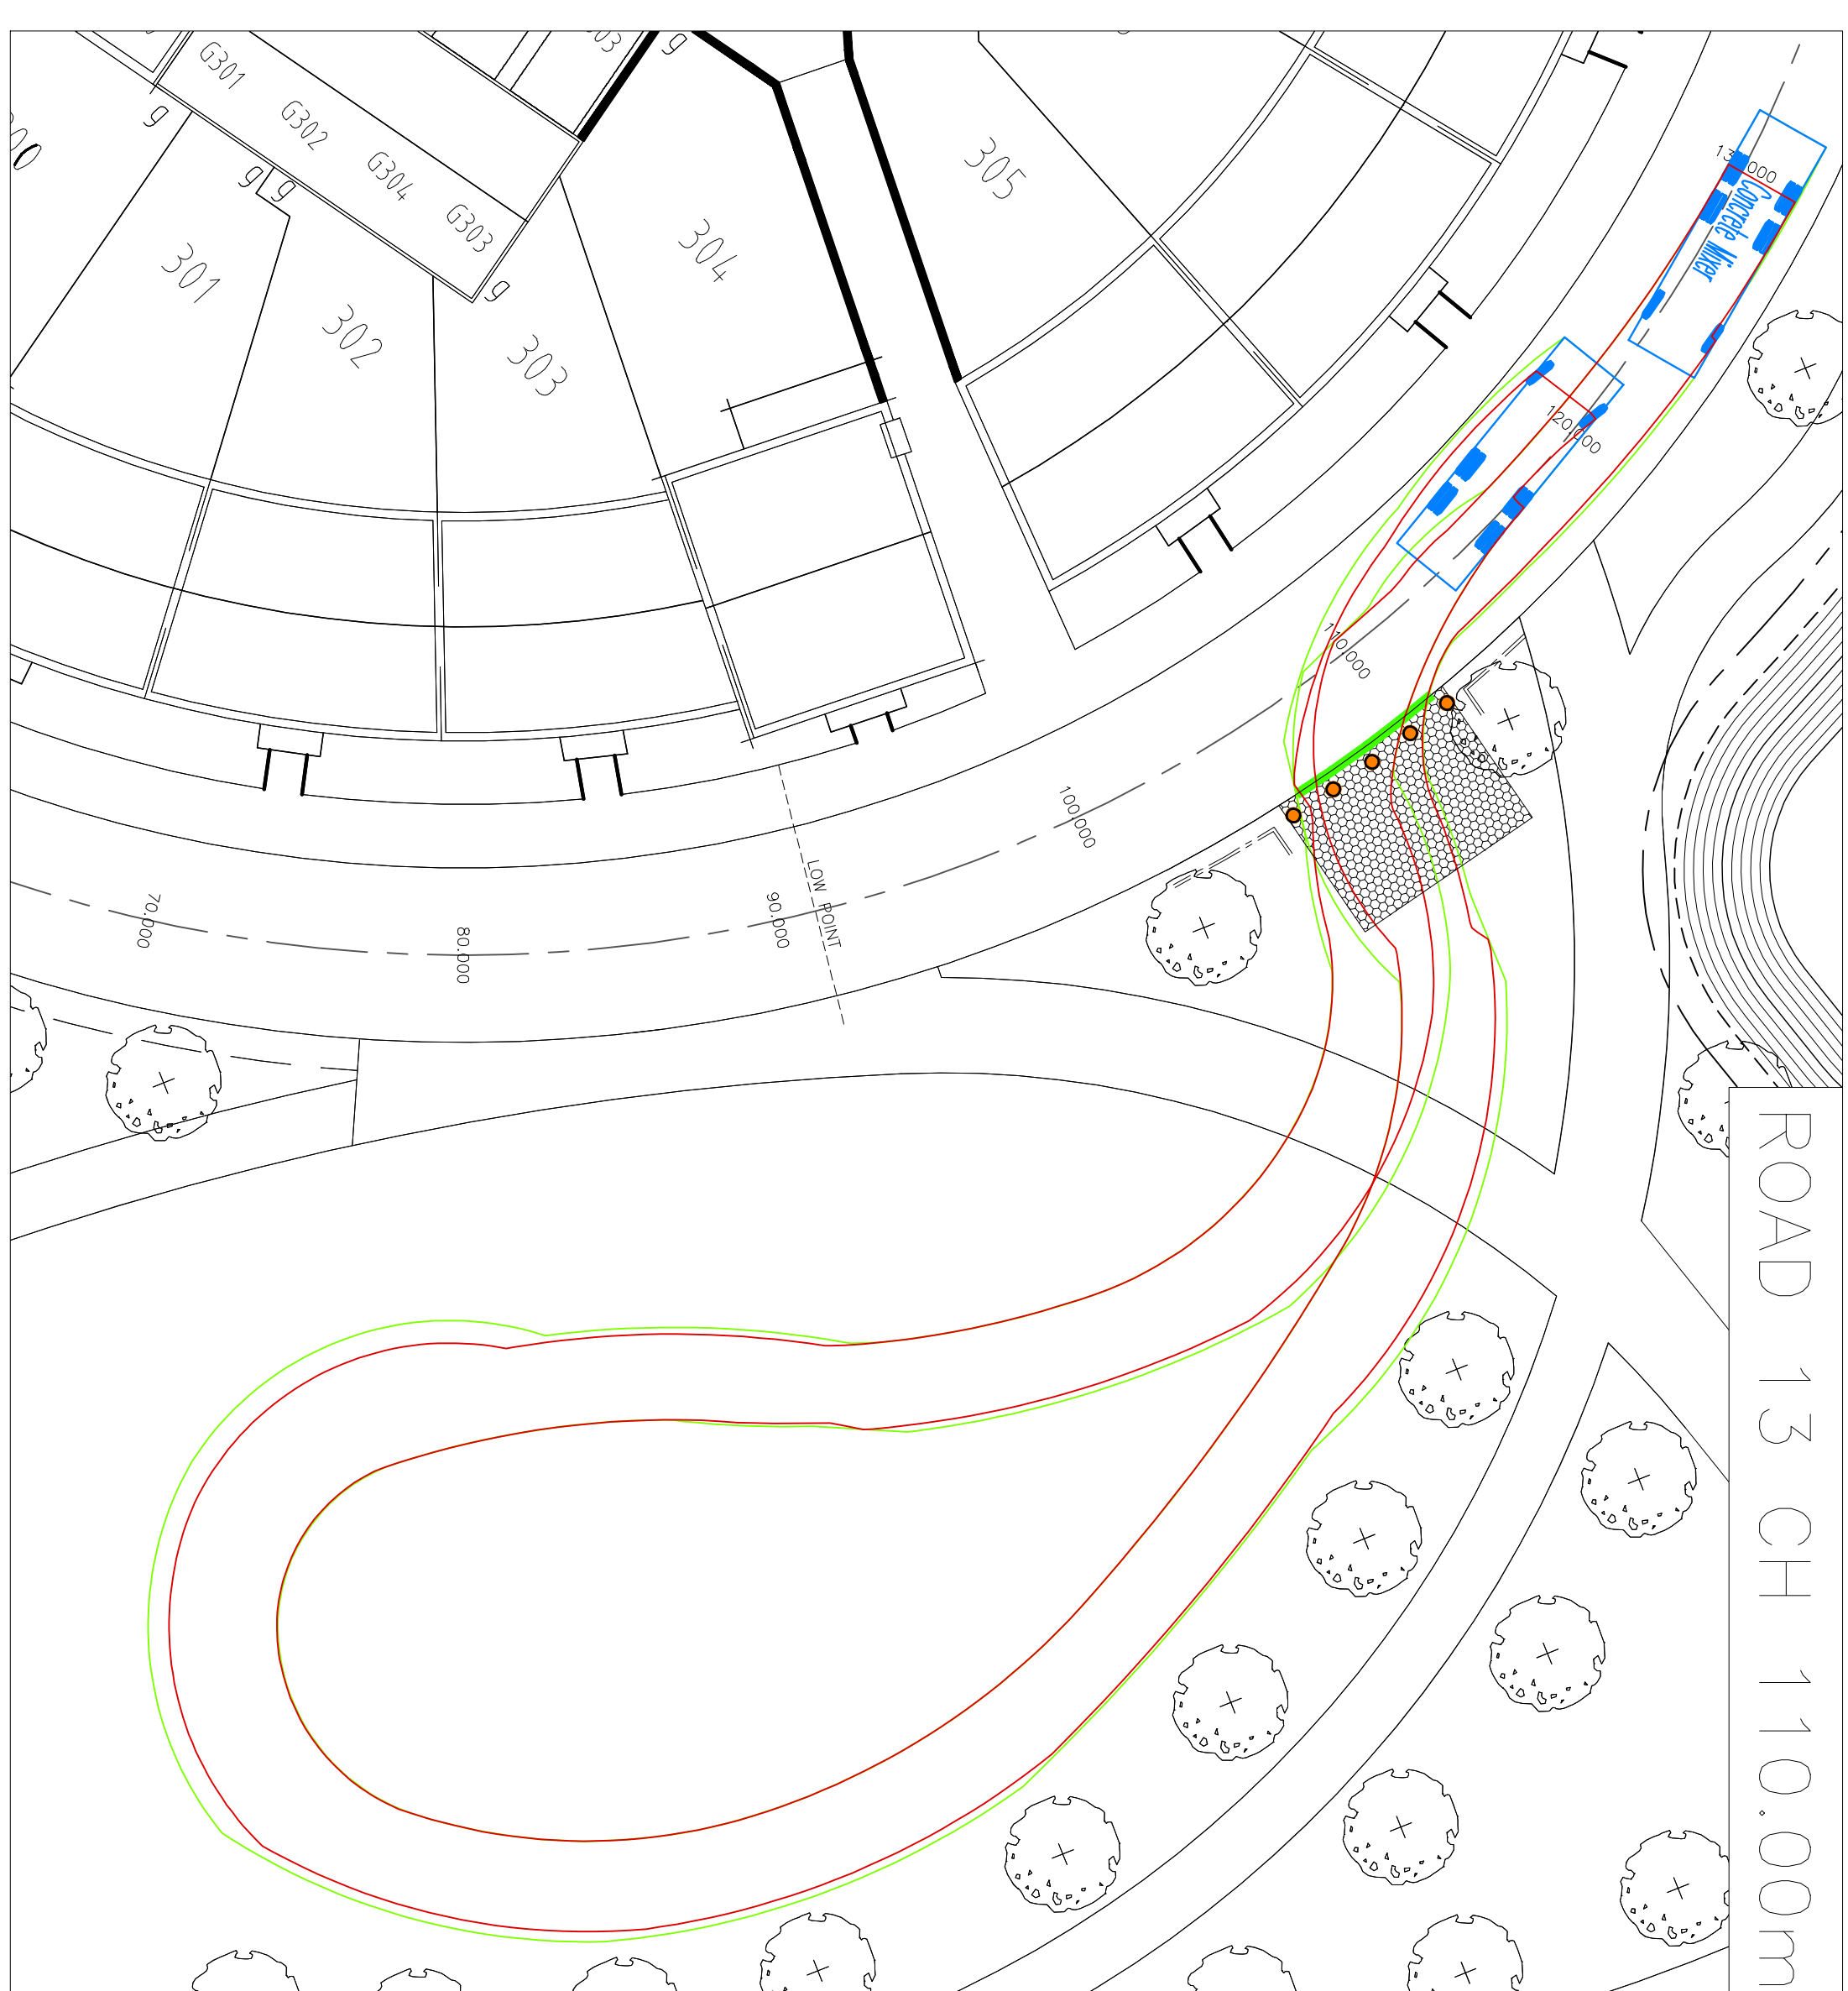
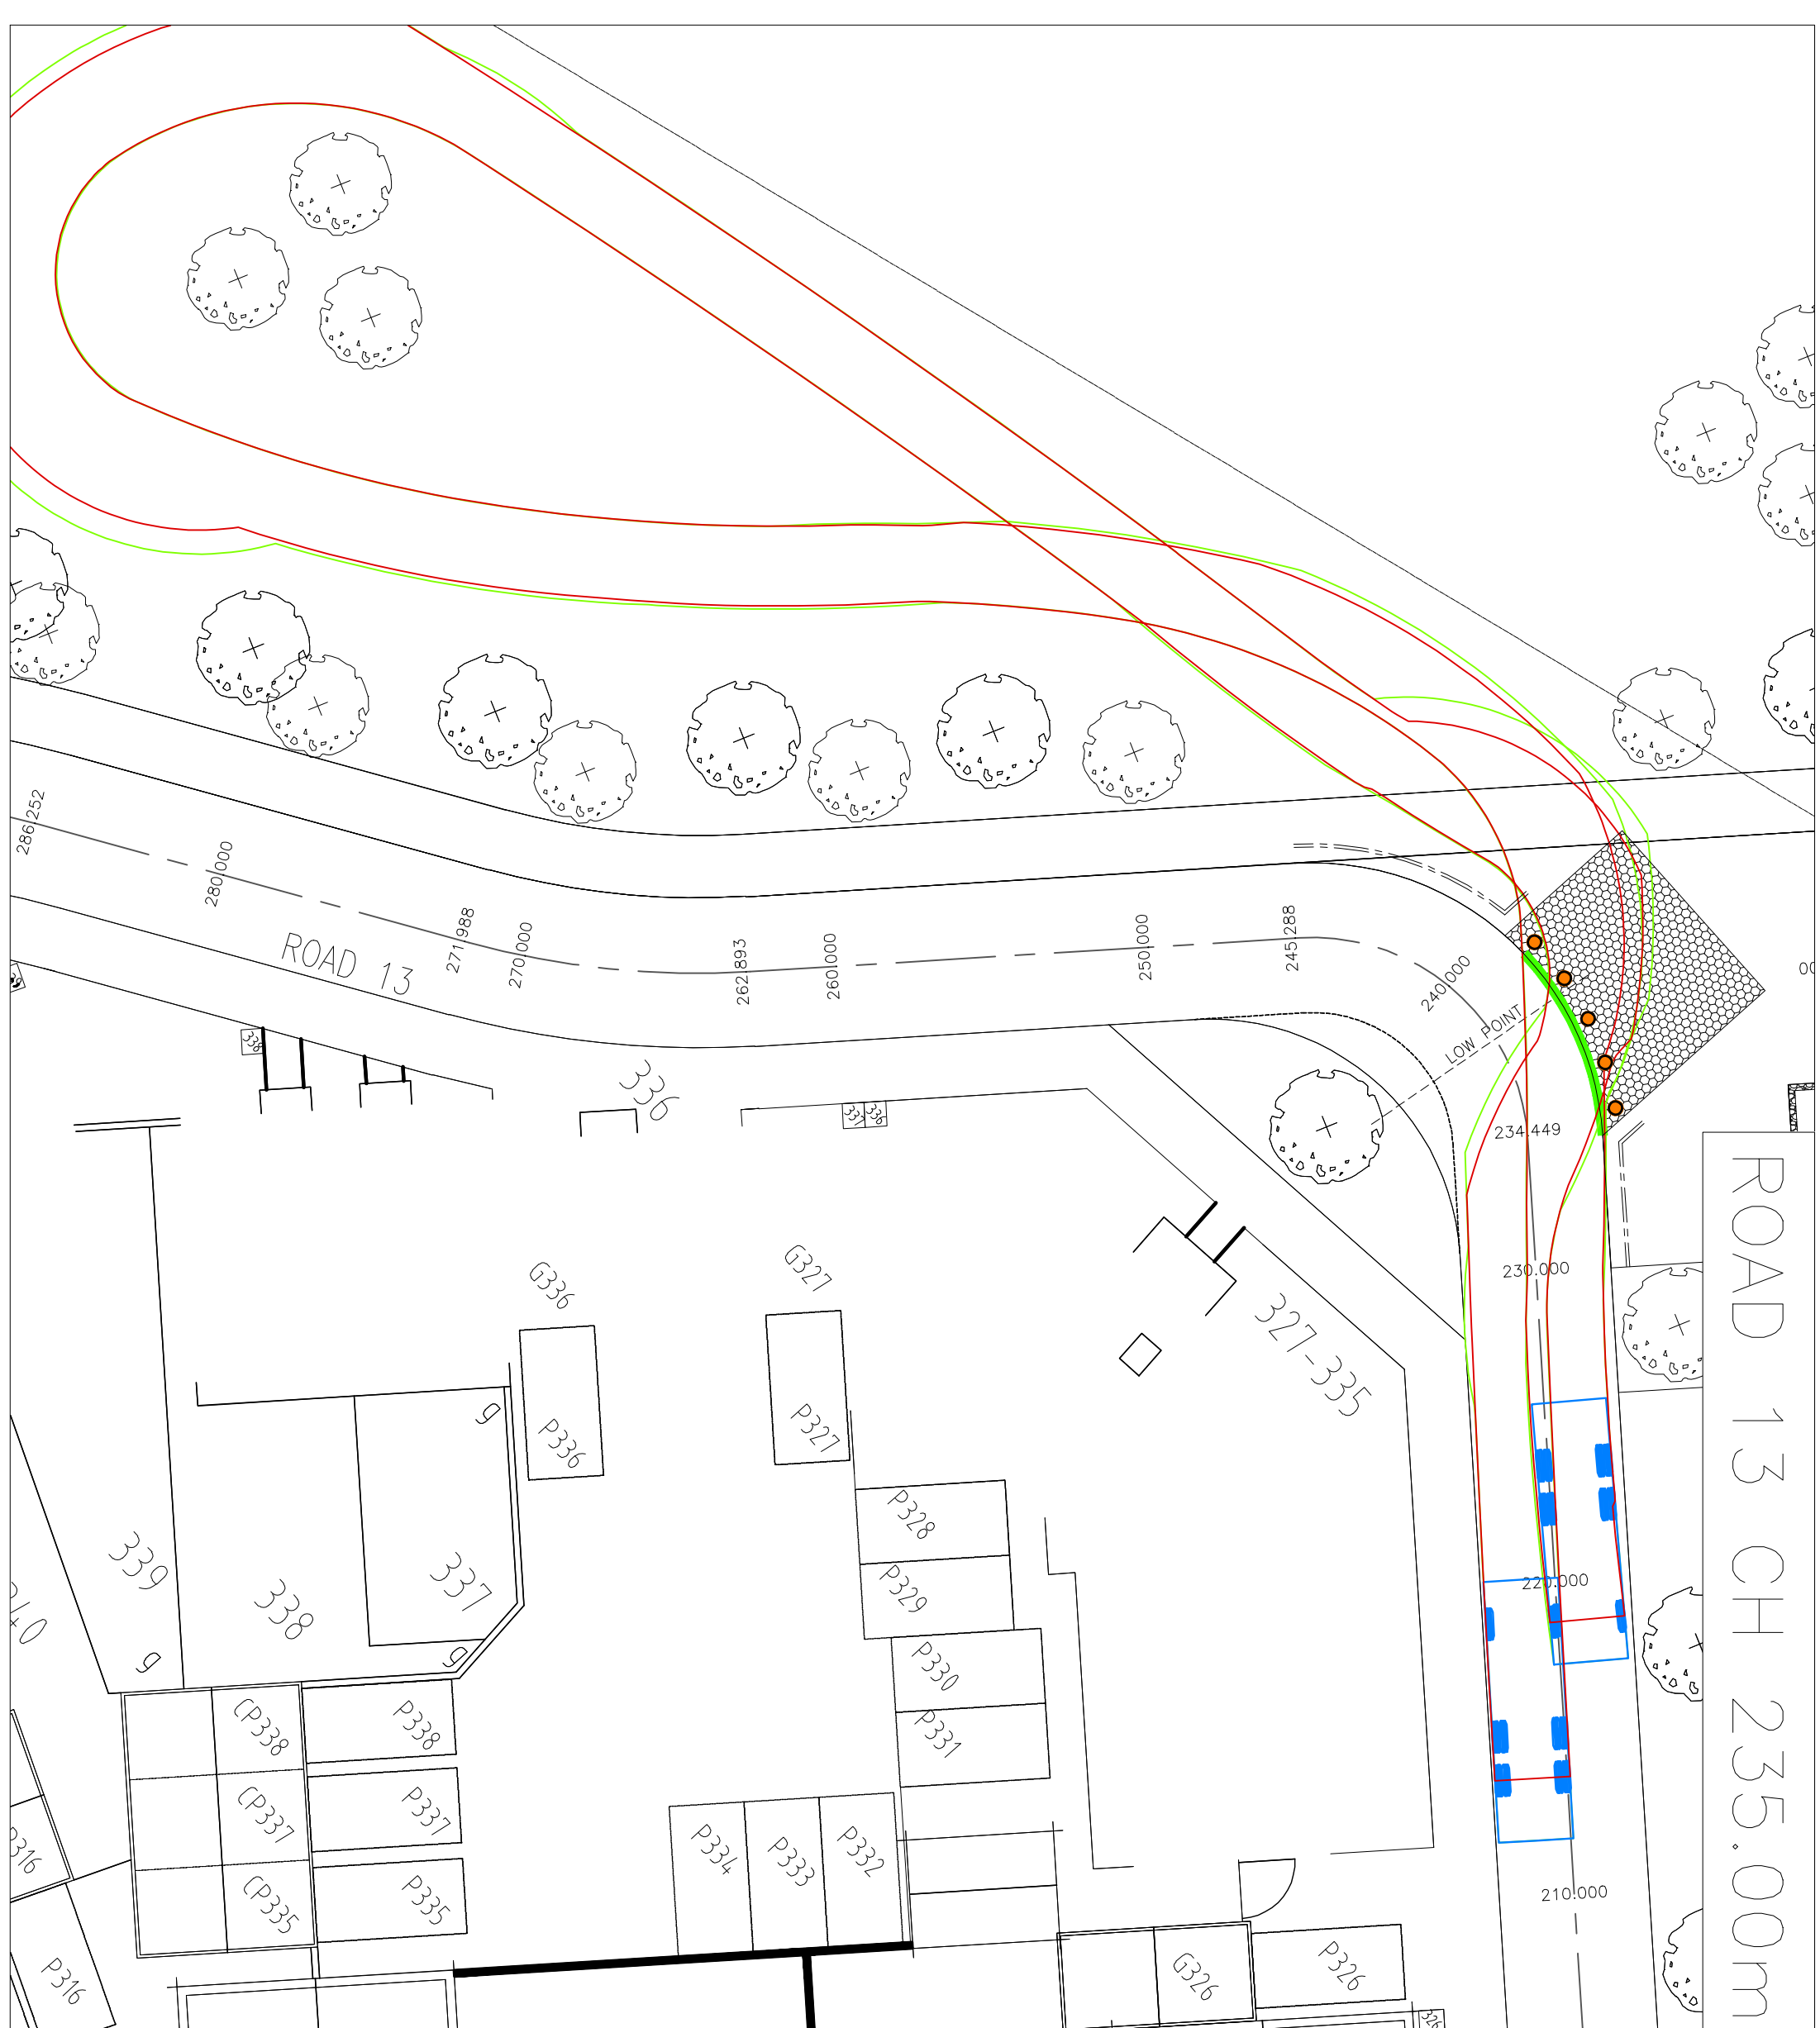
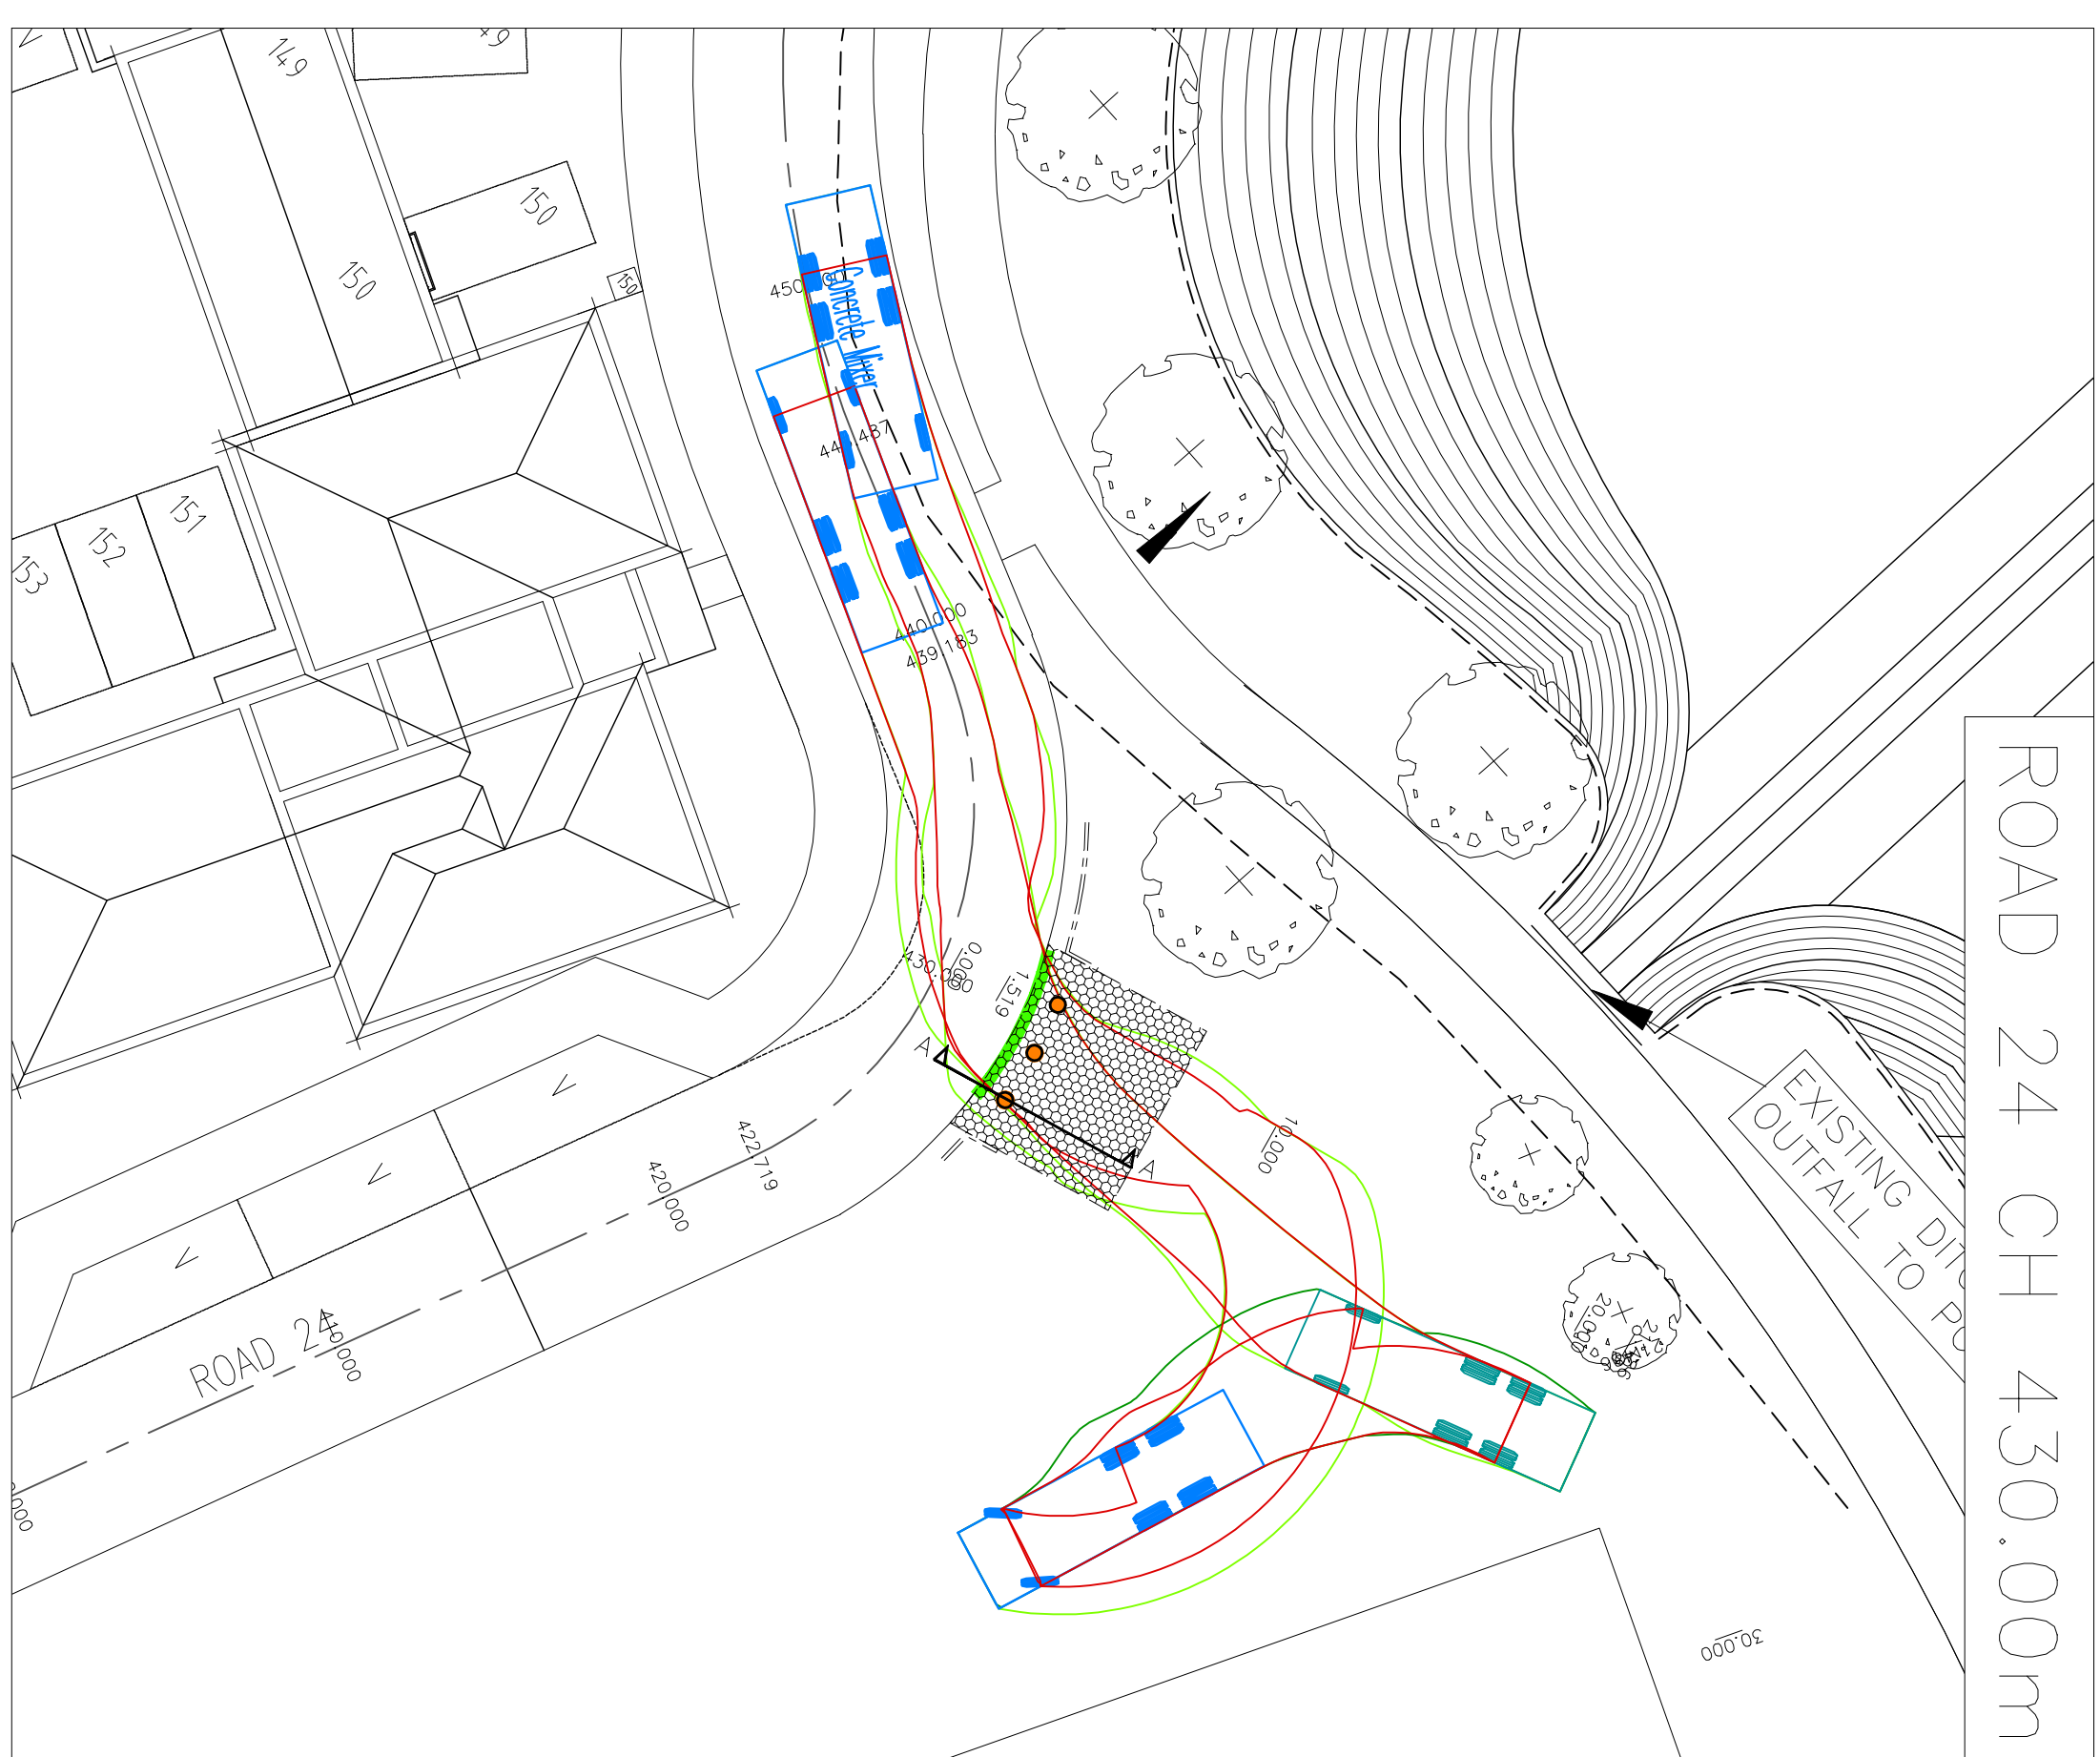


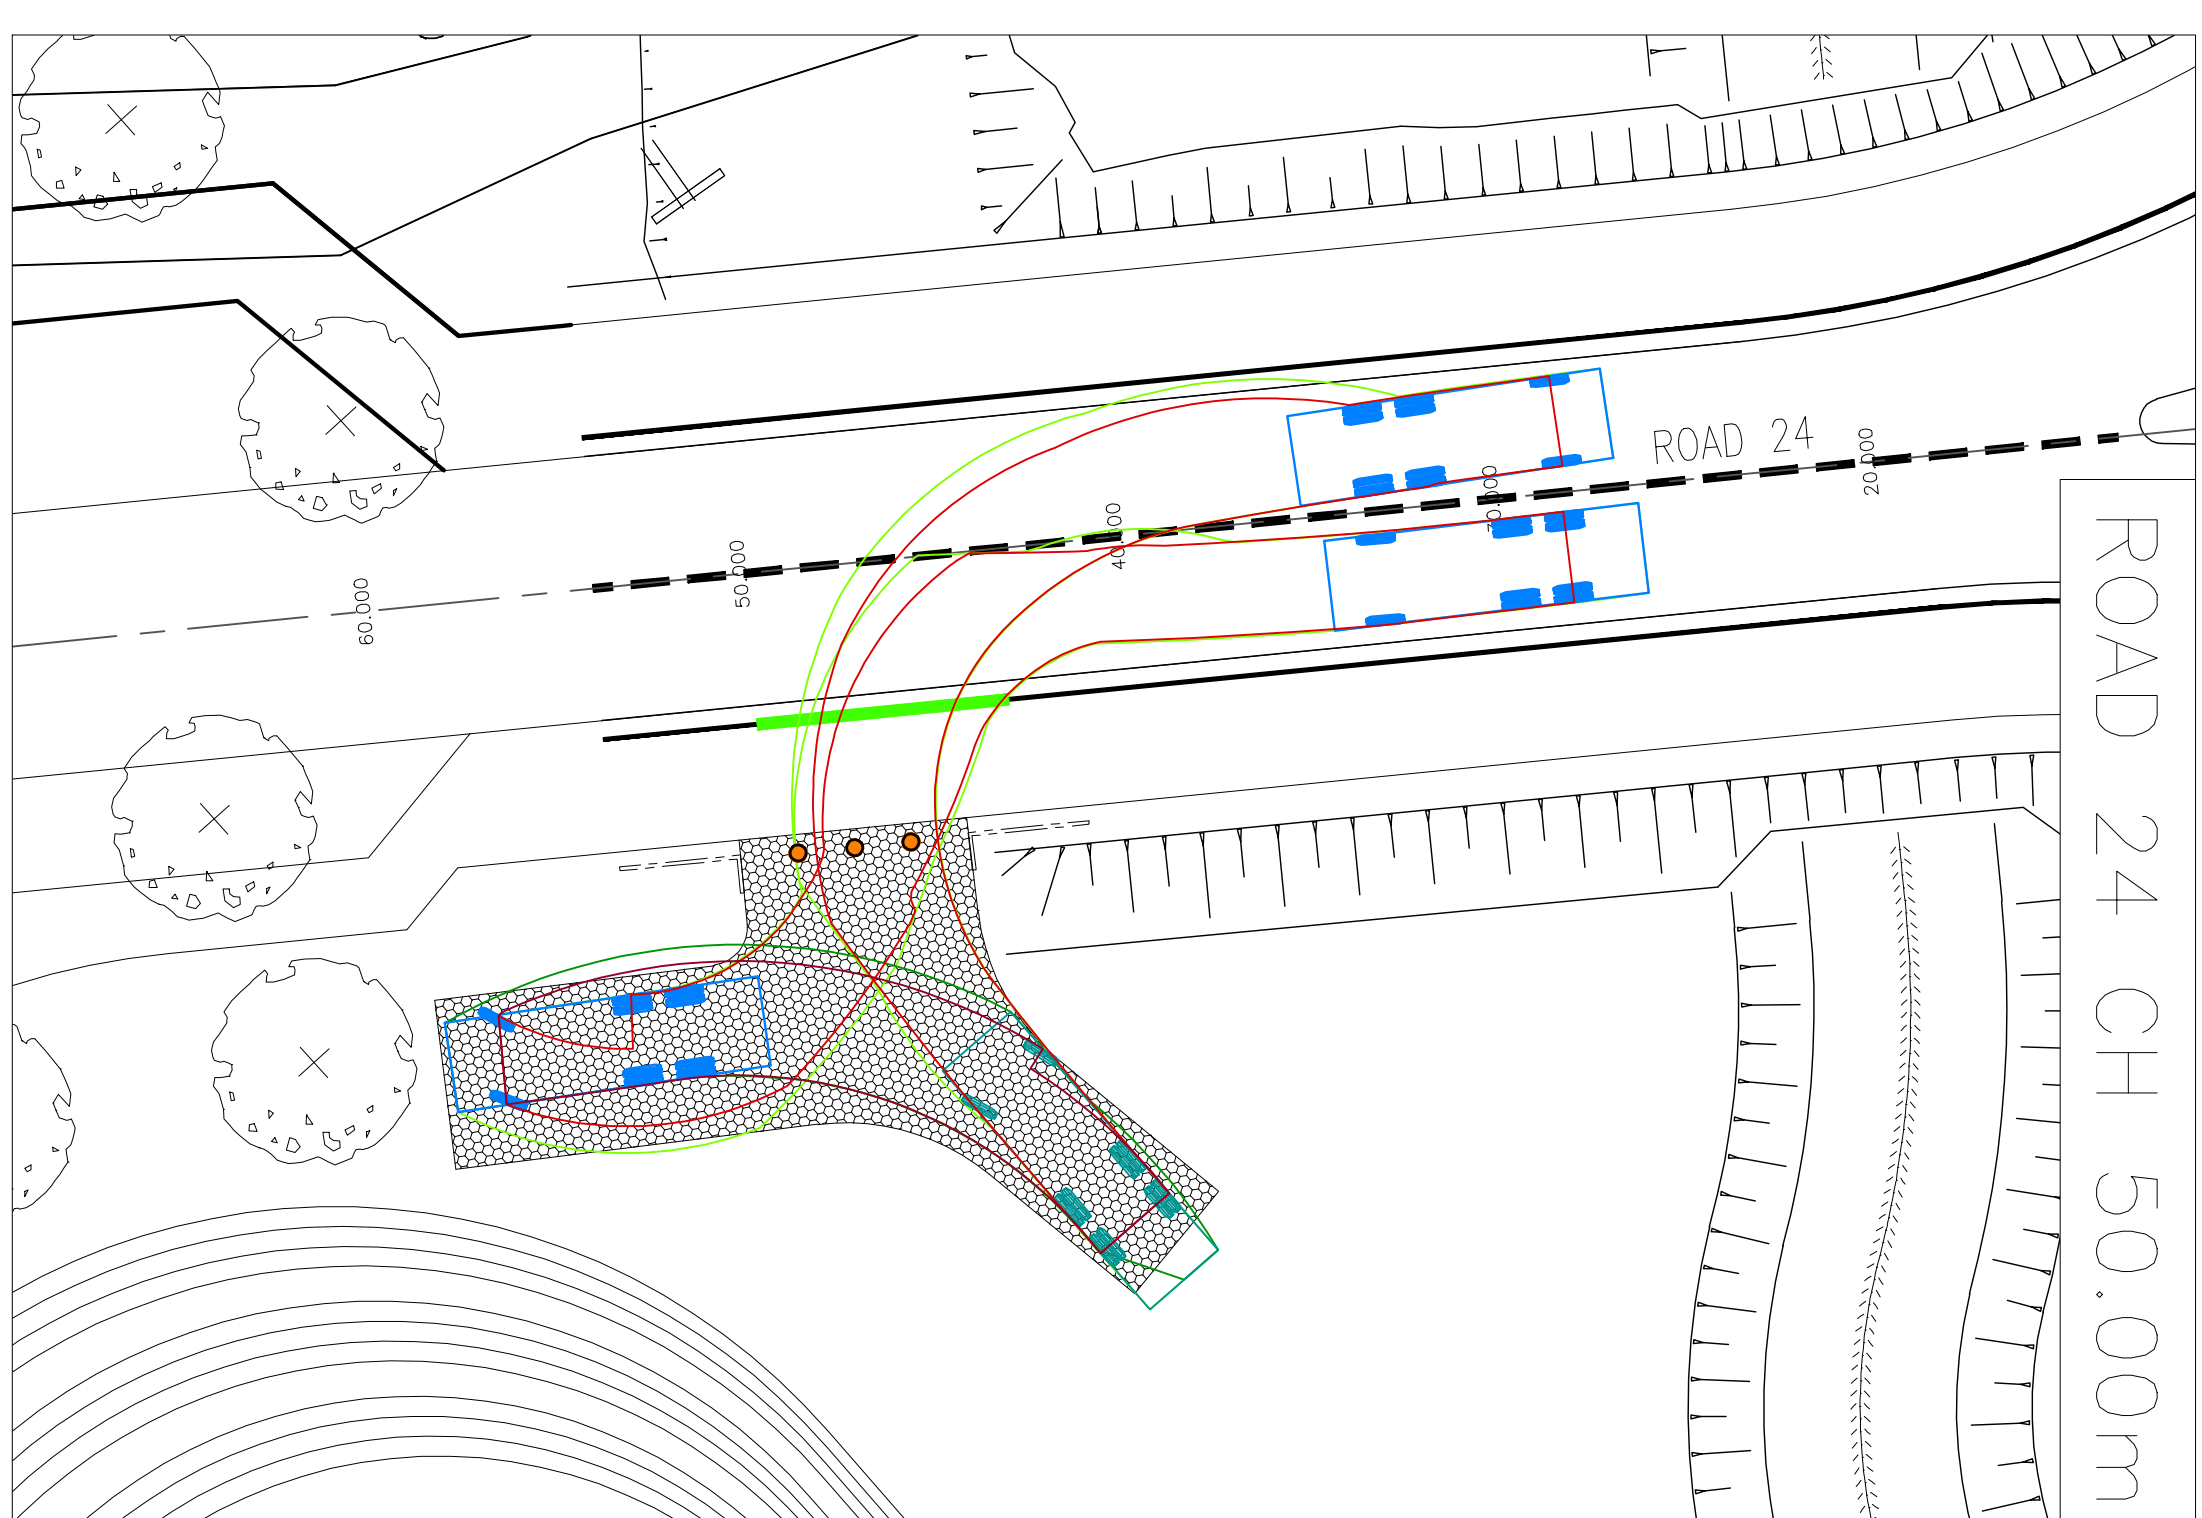

KEY:

Drop Kerbs with lockable bollards to prevent unauthorised entry

Lockable Glasdon 'Victory' bollard to prevent unauthorised entry. Positioned at 1.5m centers and 0.5m off the back of adoptable highway

Golpla Grass Reinforcement

Knee Rail (dimensions specified by landscape Architect)

NOTE:— Please read together with drawing 4180:506

PRELIMINARY

[illegible]