


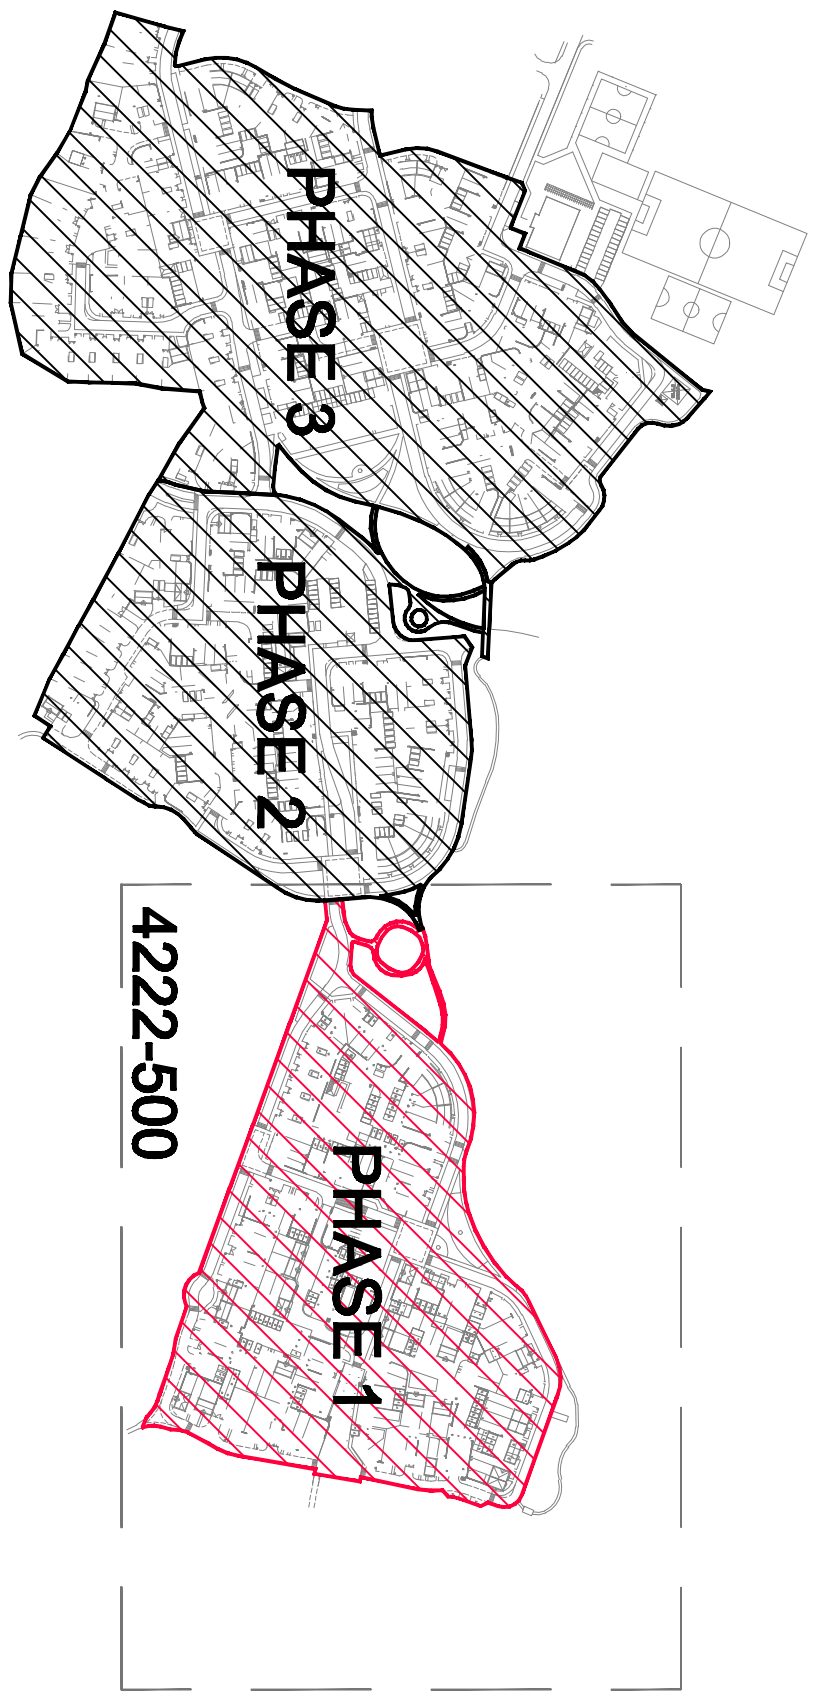

KEY:

- Proposed Adoptable Sewers:
 - Foul sewer (Section 104)
 - Storm sewer (Section 104)
- Highway Gully (Section 38)
- Proposed Private Drainage:
 - Foul drain
 - Storm drain
 - Rodding eye
 - Yard gully
 - Aco drain

All private inspection chambers shall be polypropylene non-access chambers in accordance with The Building Regulations, Part H.

Chamber sizes:
Depth to invert <1.2m DN300
Depth to invert >1.2m DN475

Invert levels shown thus: F10.00 S10.00

Finished floor levels shown thus: FTL 10.00

Fall Arrows

Proposed Levels
Primary Access
Secondary Access

Section 38 Works:

Verge
Footway
Carriageway
Aero to be maintained by Greenbelt Management Company / Arun DC
Private Parking Boys (to be marked on road surface)
Ownership Boundary

Street Lighting Easement
Lockable Glasdon 'Victory' bollard
Positioned at 3.0m centers where possible

Street name plate positions

Adaptable Street Lighting Specification

Proposed 6.0m nominal height post top polymer coated tubular steel lighting column complete with post top mounted lantern (WRL Arc 80 with Cosmopolis 60W lamp with 5 degree tilt).
Lanterns to be port night switched.
Dall bollards & SS9 photo electric cells.
Column colour to be Sherwood green.
List of accompanying drawings relating to Agreement—

- 4222-01 Rev N
- 4222-02 Rev N
- 4222-03 Rev L
- 4222-10 Rev H
- 4222-11 Rev G
- 4222-20 Rev E
- 4222-22 Rev C
- 4222-30 Rev G
- 4222-31 Rev F
- 4222-32 Rev C
- 4222-44 Rev B
- 4222-45 Rev B
- 4222-501 Rev *
- 4180-506 Rev B
- 4180-507 Rev B
- 4180-508 Rev B

PRELIMINARY

C	14.06.12	Updated to suit WSCC comments	HJS
B	27.10.11	Updated to suit WSCC comments	HJS
A	27.07.11	Updated to suit WSCC comments	HJS
REV. No.	DATE	DESCRIPTION	INITIALS

Client
DAVID WILSON HOMES
BARRATT HOMES

Project
Felpham, Bognor Regis

MJA CONSULTING
CIVIL AND STRUCTURAL ENGINEERS
58-62 Oak Street, Abingdon
Oxon, OX14 5BZ
Tel: 01235 555173
Fax: 01235 523226

Title	Phase 1	Scale	1:500@A1	Date	Jan '08	Drawing No.	4222-500	Rev	C
	Sheet 1	Checked			Drawn TC				