
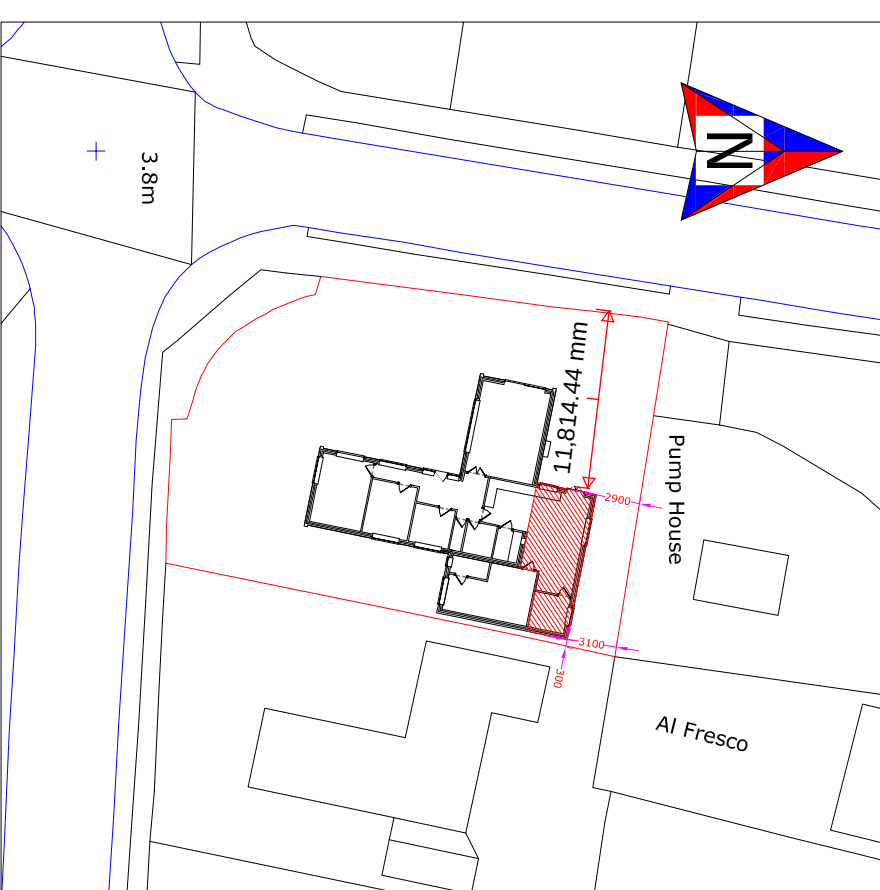
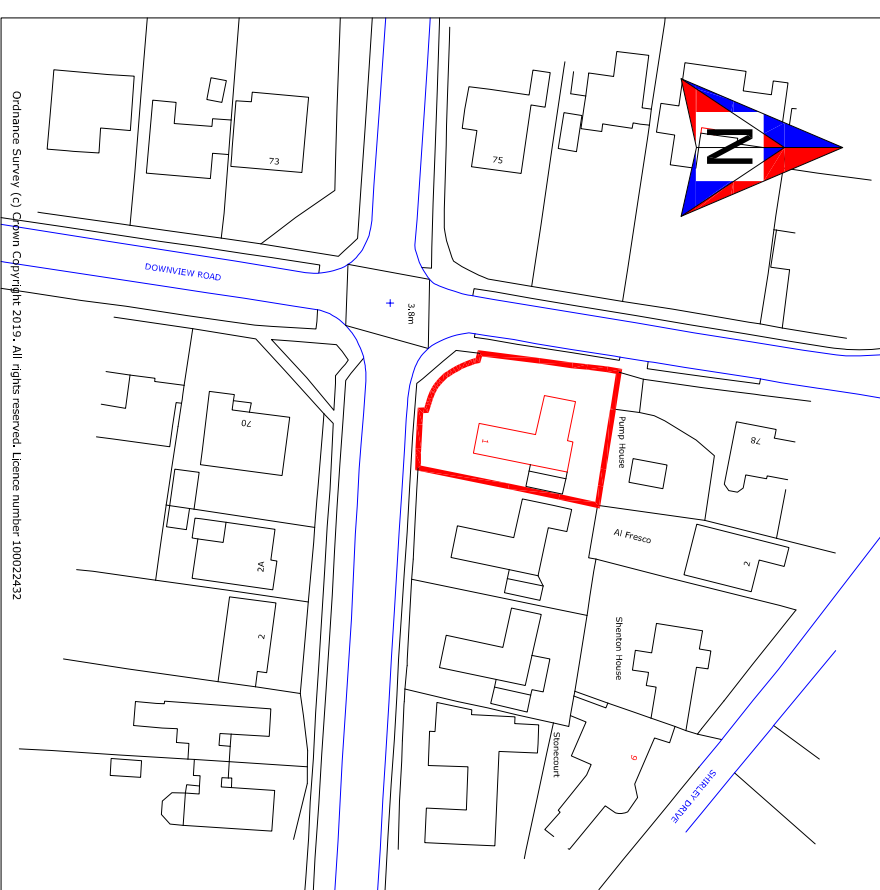
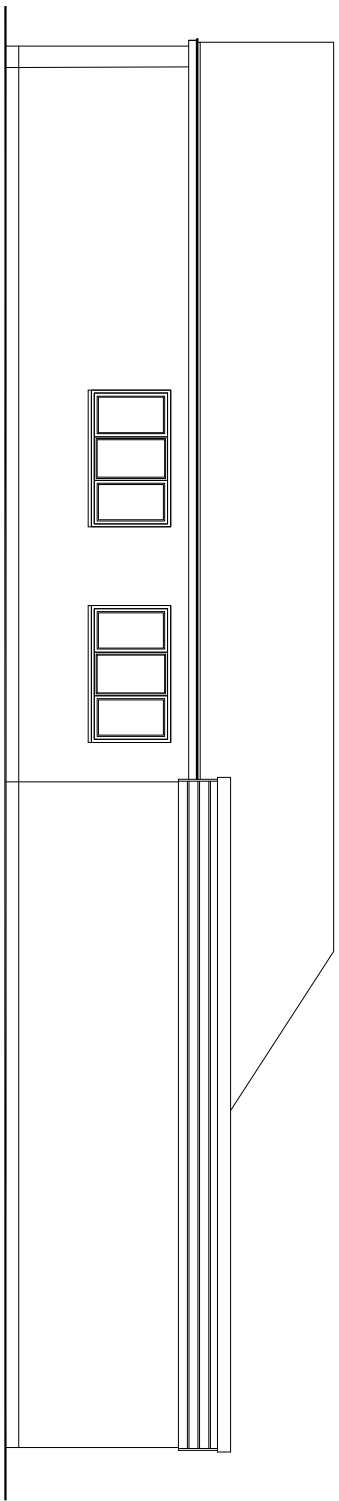
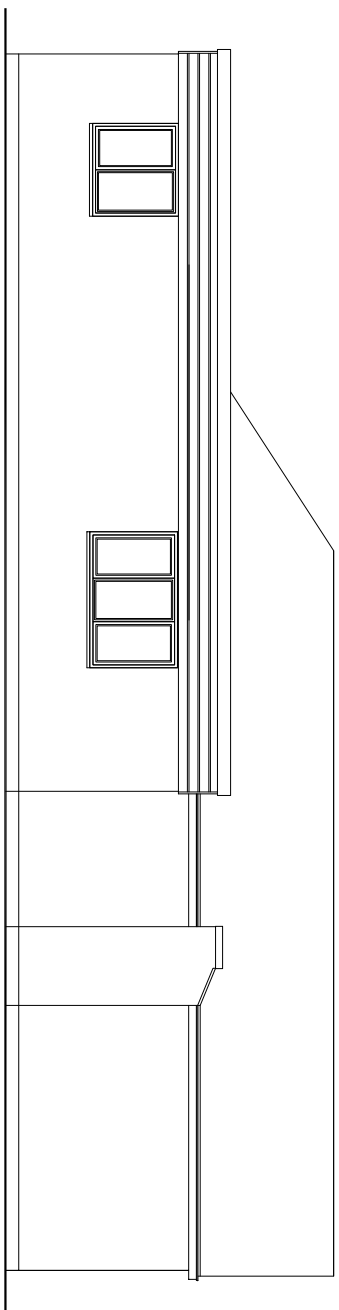
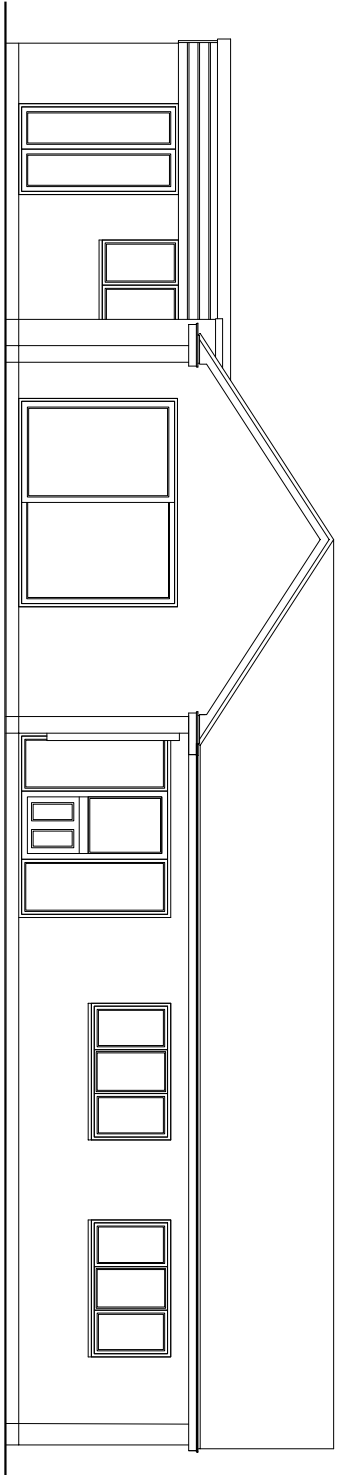
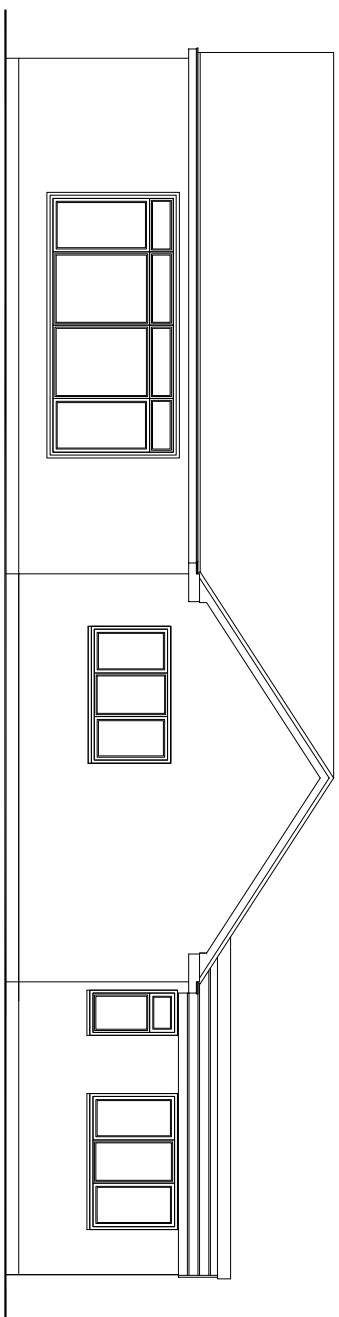
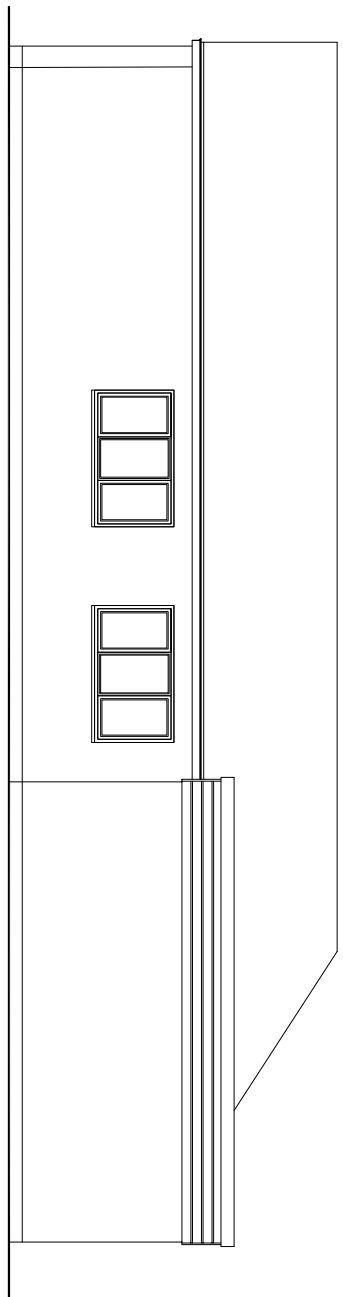
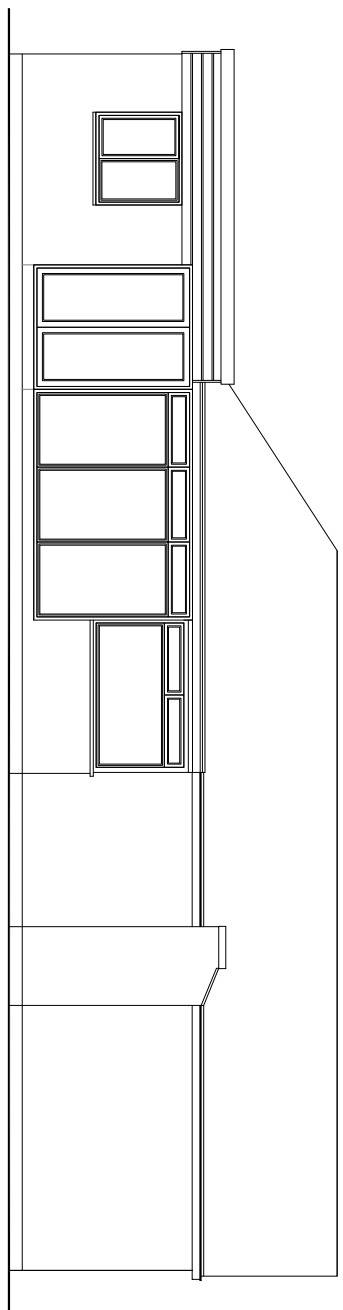
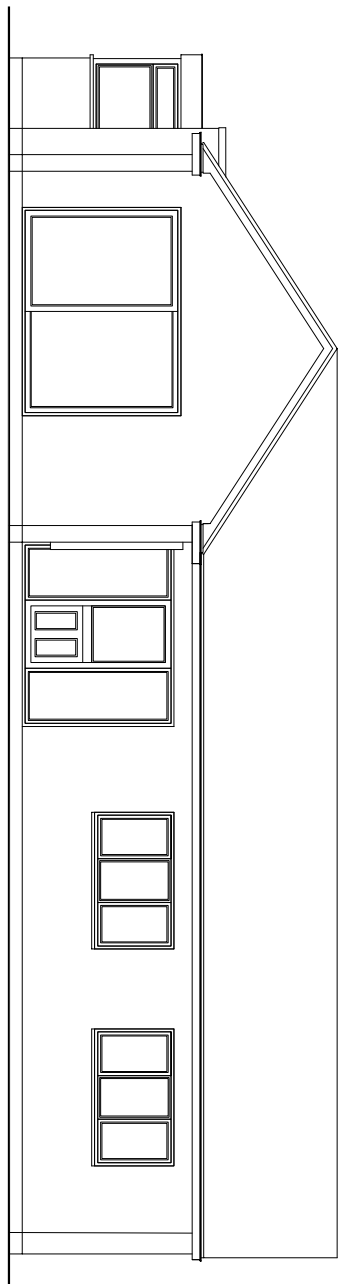


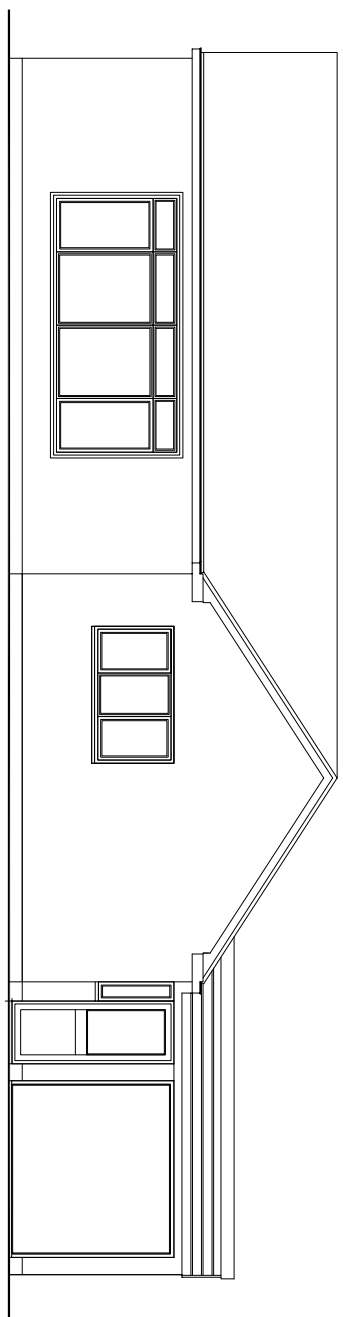

Extension to the rear Garage conversion	DRAWING NUMBER MERB001
SITE LOCATION	
1. WHITELANDS FELPHAM BOGNOR REGIS POZZ 8JF	
Submitted for permission to the local authority. See plan and elevation 1/100 Measurements in mm and are approximate.	

General notes - please read

Where building within 3 metres of a neighbour's existing wall is proposed, the Party Wall Act 1996 could apply and the responsibility of the site owner to implement the Act prior to commencement of works. Further information on this can either be found through the Internet or Extension Design Building Plans Ltd.

2. Where planning permission is required, all conditions of approval must be satisfied prior to the start of work.
3. Where building regulations approval is required, full written approval must be obtained from either the local authority, building control or a private building control company.
4. Where structural steelwork is required, a separate certificate from the local authority checking engineers must also be obtained prior to the start of work.
5. Where a build over agreement from a local water authority is required - the agreement must be given prior to the start of work.

Work started before these permissions are granted are done so entirely at the site owners own risk.

If any aspect of these drawings are unclear, please ask. Additional measurements, detail etc can be added if needed. Don't guess - always ask!

no further copies can be made without the written permission of Extension Design Building Plans Ltd.

no further copies can be made without the written permission of Extension Design Building Plans Ltd.