



This drawing is to be read in conjunction with all other relevant drawings and specifications. Do not scale from this drawing (Unless for planning purposes). Use figured dimensions only. All levels and dimensions to be checked on site prior to commencement of works on site. All dimensional discrepancies are to be brought to the immediate attention of the originator. Responsibility cannot be accepted for alteration and/or deviation from this design without prior written consent. Copyright reserved.


This drawing may only be used under license for the client and location specified in the title block. It may not be copied or disclosed to any other third party without prior written consent. It is the responsibility of the Client to check Local Authorities are correctly indicated and that relevant Party Wall Notices (usually served via a Surveyor) where required have been served to adjoining neighbours prior to any commencement of works. No responsibility will be held by S.Harvey for any failure in the above.

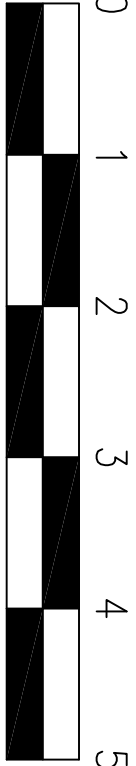


Scale Bar 1:50

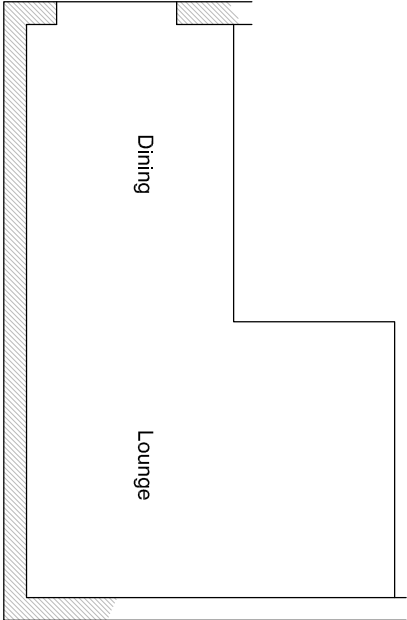

House Plan (part)
1:100

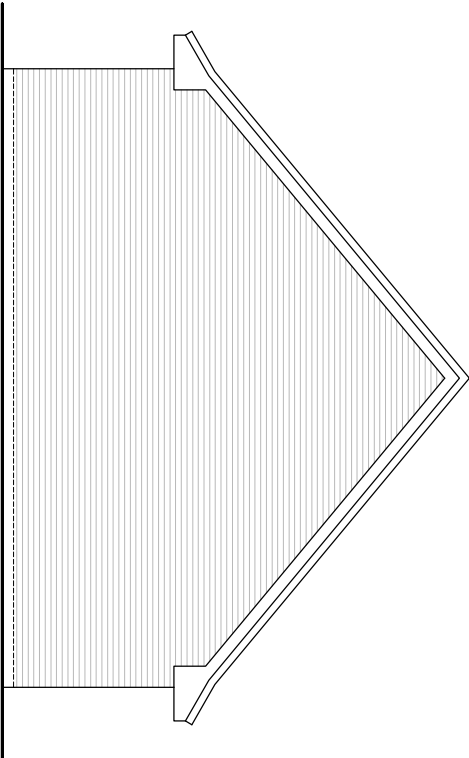


House Side Elevation Existing (South)
1:100

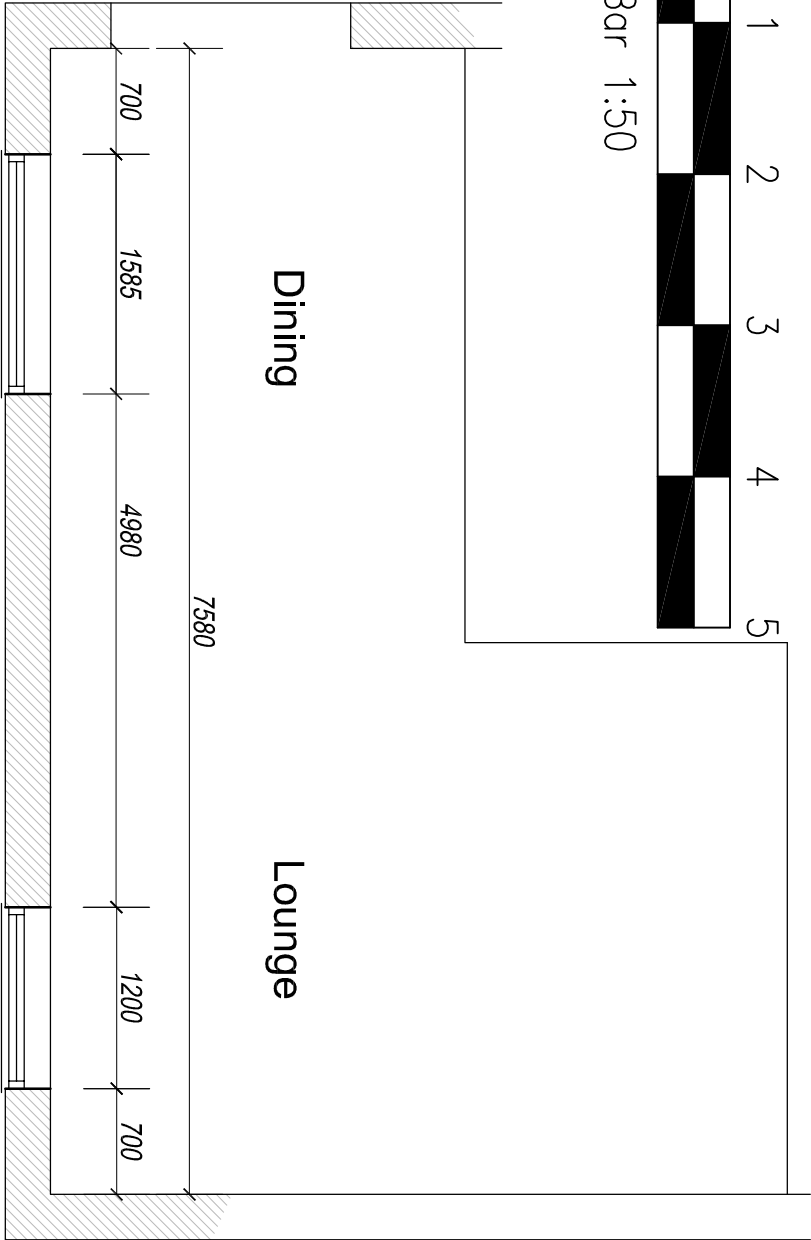

Form new window opening with Steel lintel over (CG 50/100 or similar). New DG upVC window to match existing.


Form new window opening with Steel lintel over (CG 50/100 or similar). New DG upVC window to match existing.

House Plan (part)

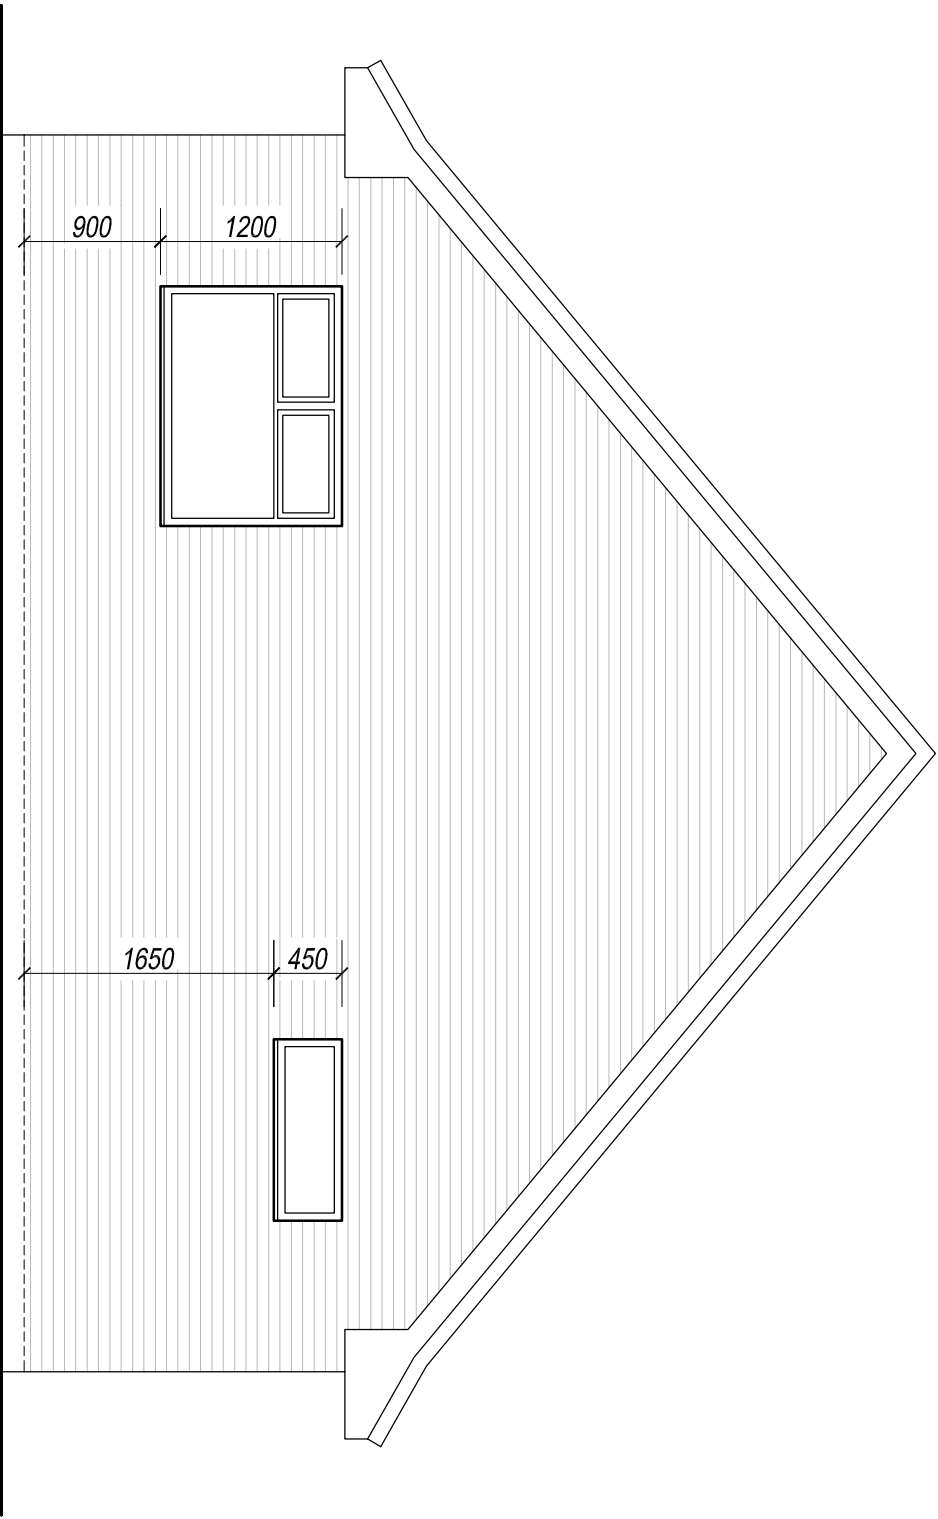

House Side Elevation Proposed (South)

INFORMATION

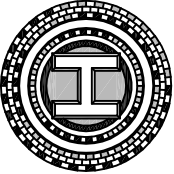Revision		
		S. Harvey 2 Greenfield Way, Storrington, West Sussex, RH20 4PY T: 07833 178649 E: simonharvey@hotmail.com
Client: Mr A. Beach		
Project: Proposed Garden Studio		
Address: 7 Castlereagh Green, Felpham, West Sussex, PO22 8HU		
Drawing Title: HOUSE - NEW SIDE WINDOWS		
Drawing Number: 29_102		
Date: June 2019	Scale: 1:100 / 1:50 @ A3	