




Existing Front Elevation at 1:100 scale
SOUTH

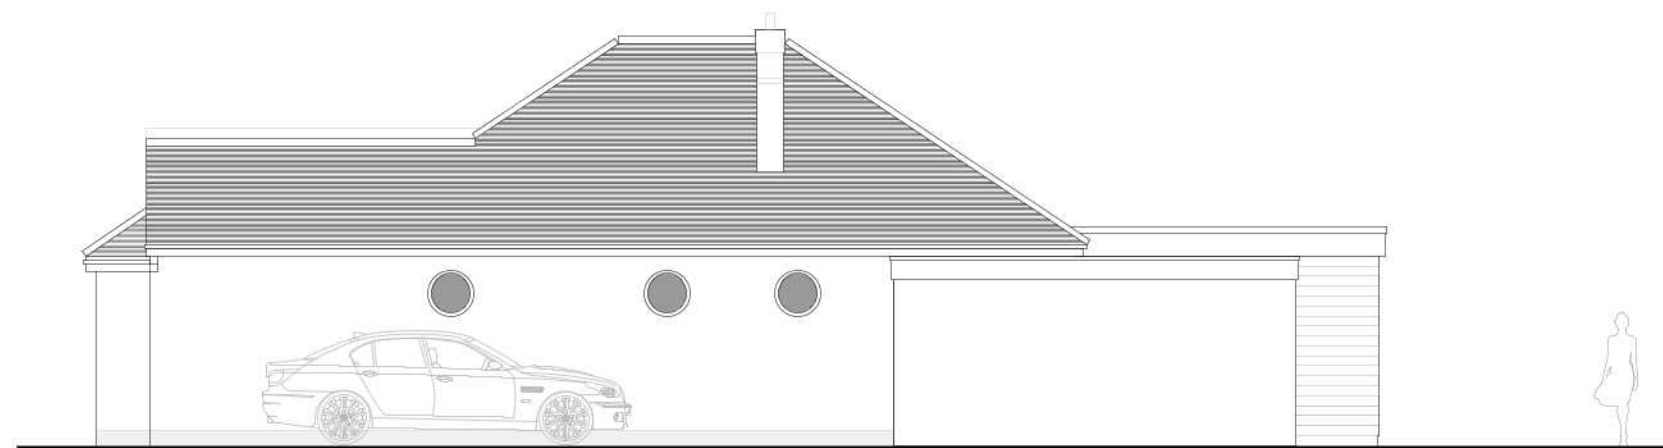

Existing Side Elevation at 1:100 scale
EAST




Existing Rear Elevation at 1:100 scale
NORTH



Existing Side Elevation at 1:100 scale
WEST

DRAWINGS & SCALE BAR ARE FOR
PLANNING PURPOSES ONLY.
THESE ARE NOT SURVEY DRAWINGS

DESIGN INTENT

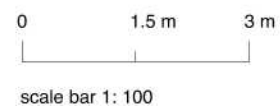

CLIENT	Mr & Mrs J Fowles	DRAWING	002 Existing Elevations	
SITE	24 Goodwood Avenue, Felpham	DATE	20 08 20	AUTHOR AH
PROJECT	Proposed Extensions & Alterations	SCALE	1: 100 @ A3	STATUS PL

CORINTHIAN ARCHITECTURAL DESIGN

Main Road, Fishbourne, West Sussex. PO18 8BD
01243 576 078 > contact@corinthianad.co.uk > www.corinthianad.co.uk