


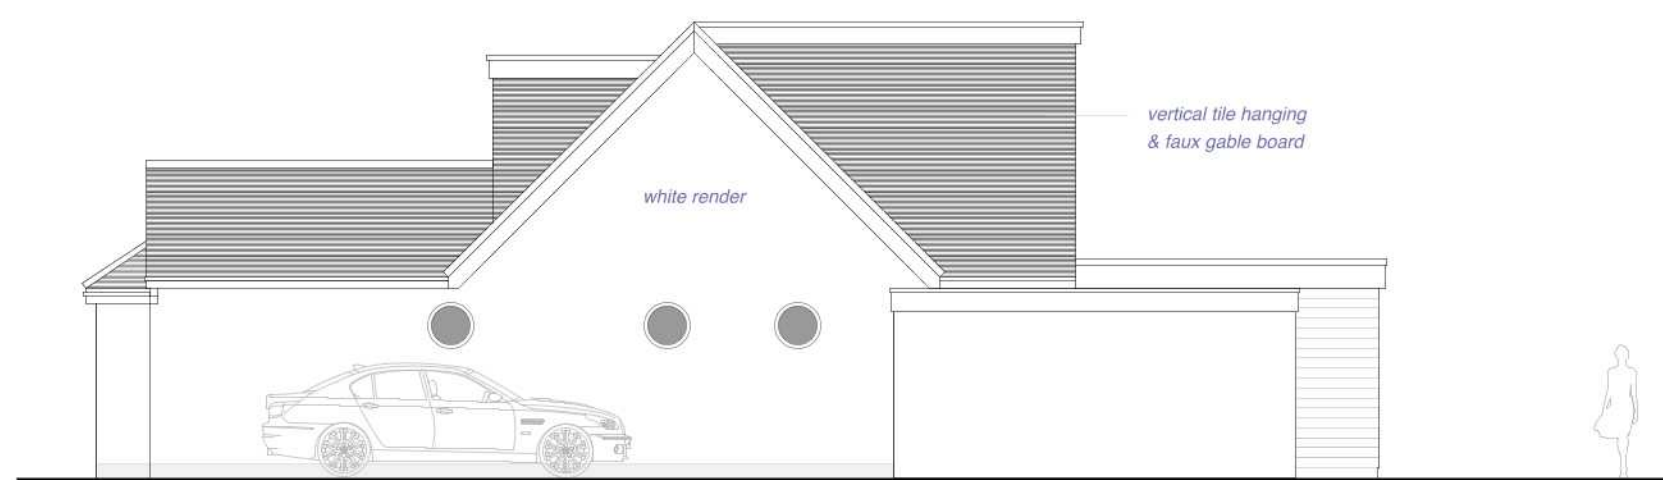


Proposed Front Elevation at 1:100 scale
SOUTH



Proposed Side Elevation at 1:100 scale
EAST



Proposed Rear Elevation at 1:100 scale
NORTH

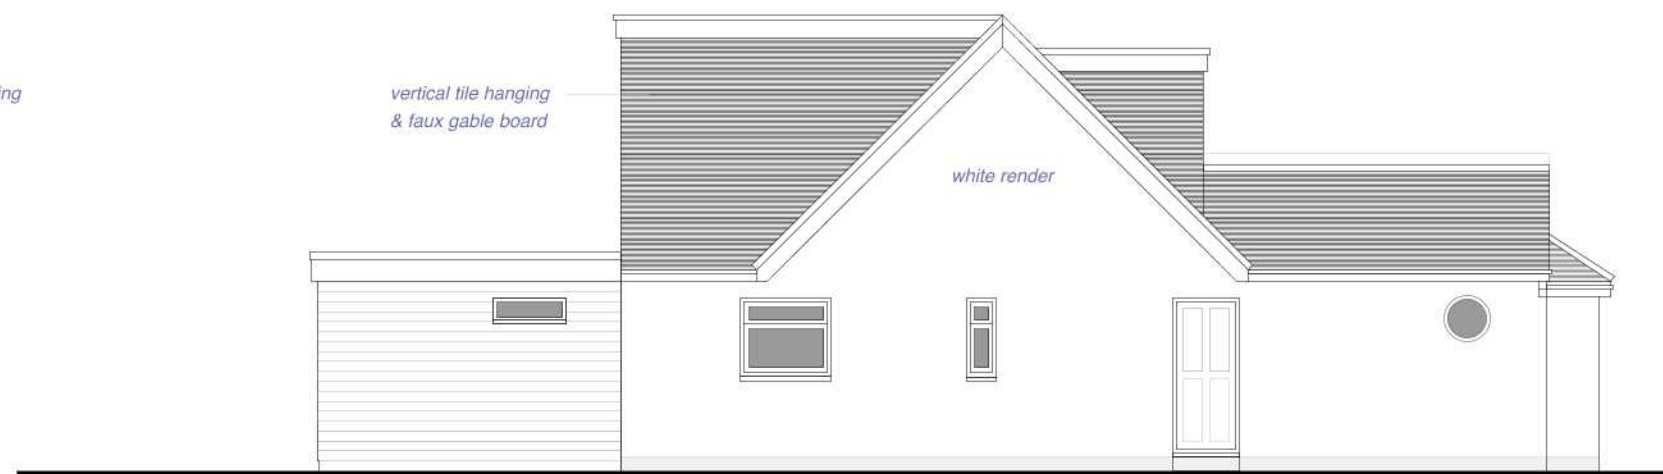

Proposed Side Elevation at 1:100 scale
WEST

DRAWINGS & SCALE BAR ARE FOR
PLANNING PURPOSES ONLY.
THESE ARE NOT SURVEY DRAWINGS

DESIGN INTENT

0 1.5 m 3 m
scale bar 1: 100

CLIENT	Mr & Mrs J Fowles	DRAWING	003 Proposed Elevations
SITE	24 Goodwood Avenue, Felpham	DATE	20 08 20
PROJECT	Proposed Extensions & Alterations	SCALE	1: 100 @ A3
		AUTHOR	AH
		STATUS	PL

CORINTHIAN ARCHITECTURAL DESIGN

Main Road, Fishbourne, West Sussex. PO18 8BD
01243 576 078 > contact@corinthianan.co.uk > www.corinthianad.co.uk