
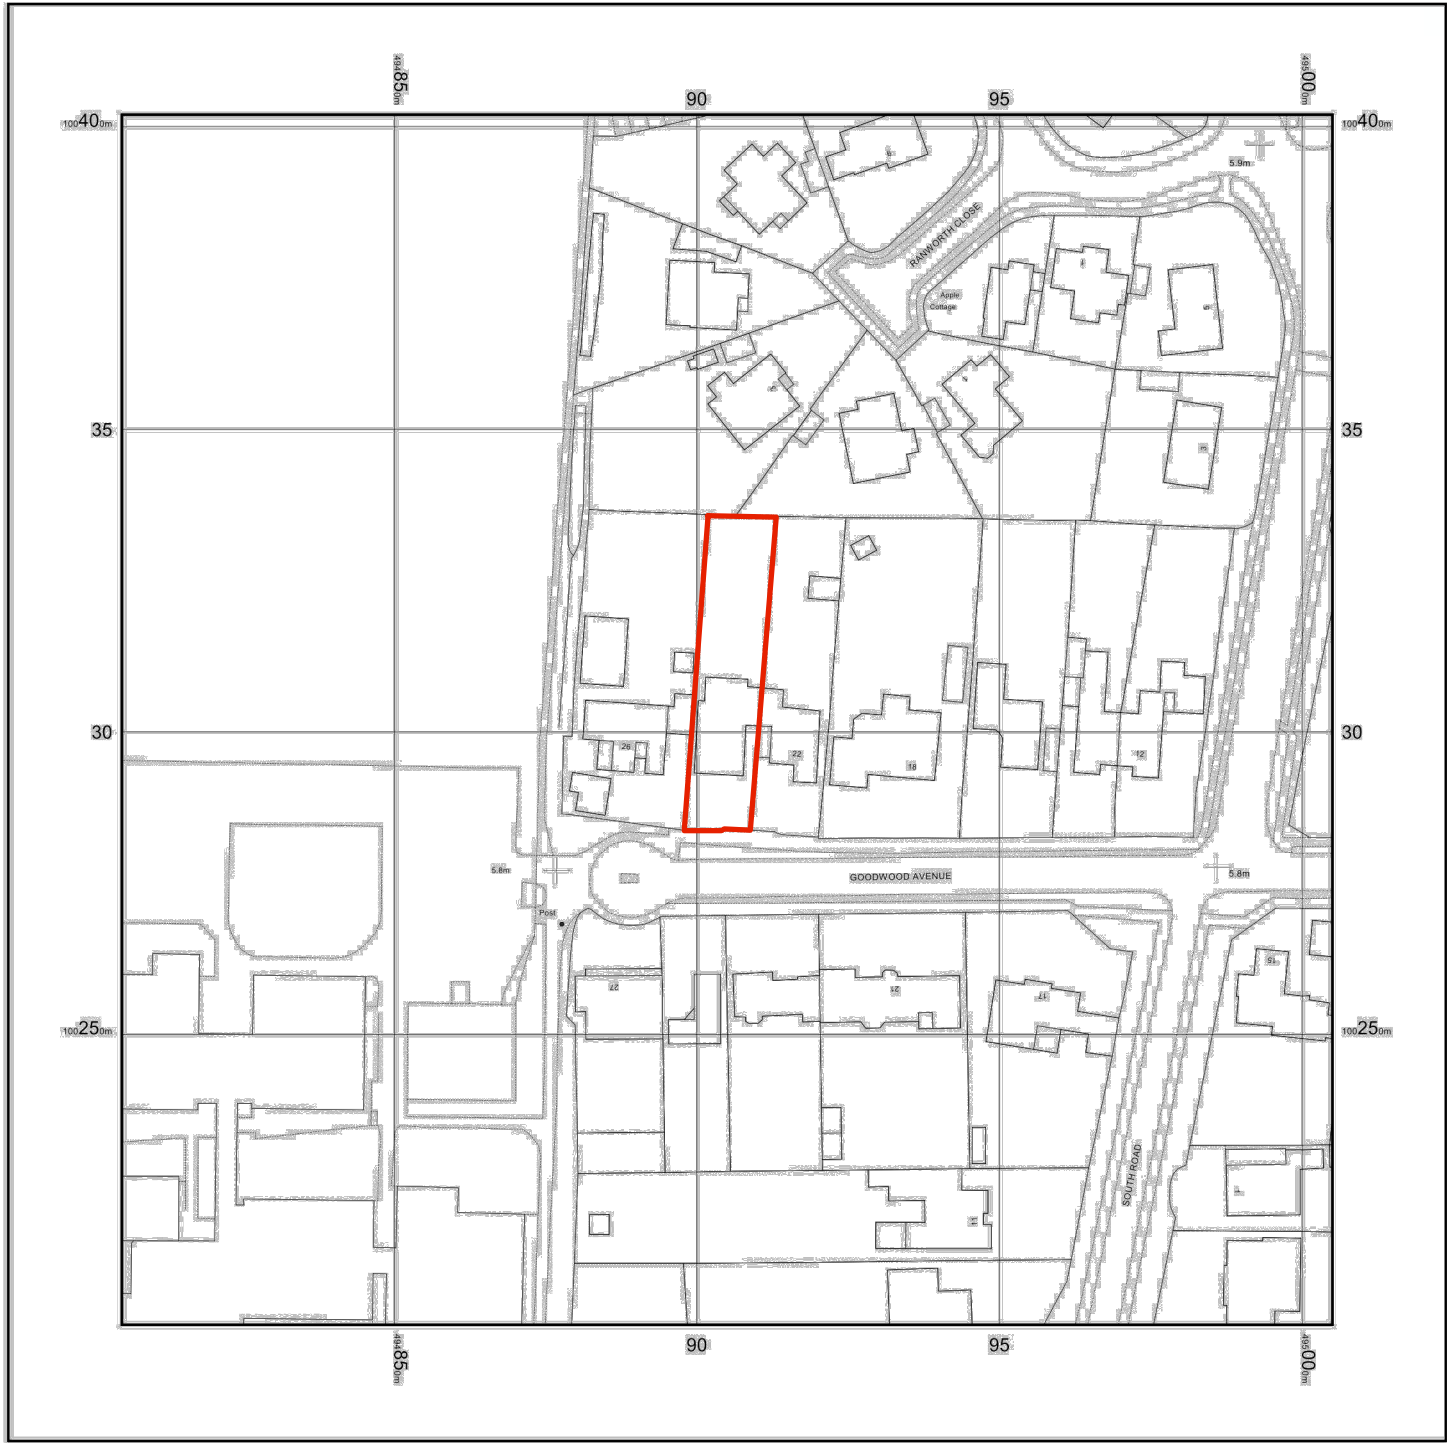


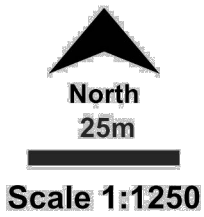


© Crown copyright and database rights 2020 Ordnance Survey 100048957. The representation of road, track or path is no evidence of a boundary or right of way. The representation of features as lines is no evidence of a property boundary.

Supplied by: www.ukmapcentre.com
Serial No: 191494
Centre Coordinates: 494905, 100302
Production Date: 19/08/2020 11:51:10

24 Goodwood Avenue, Felpham, West Sussex. PO22 8EH

Location Plan at 1:1250 scale

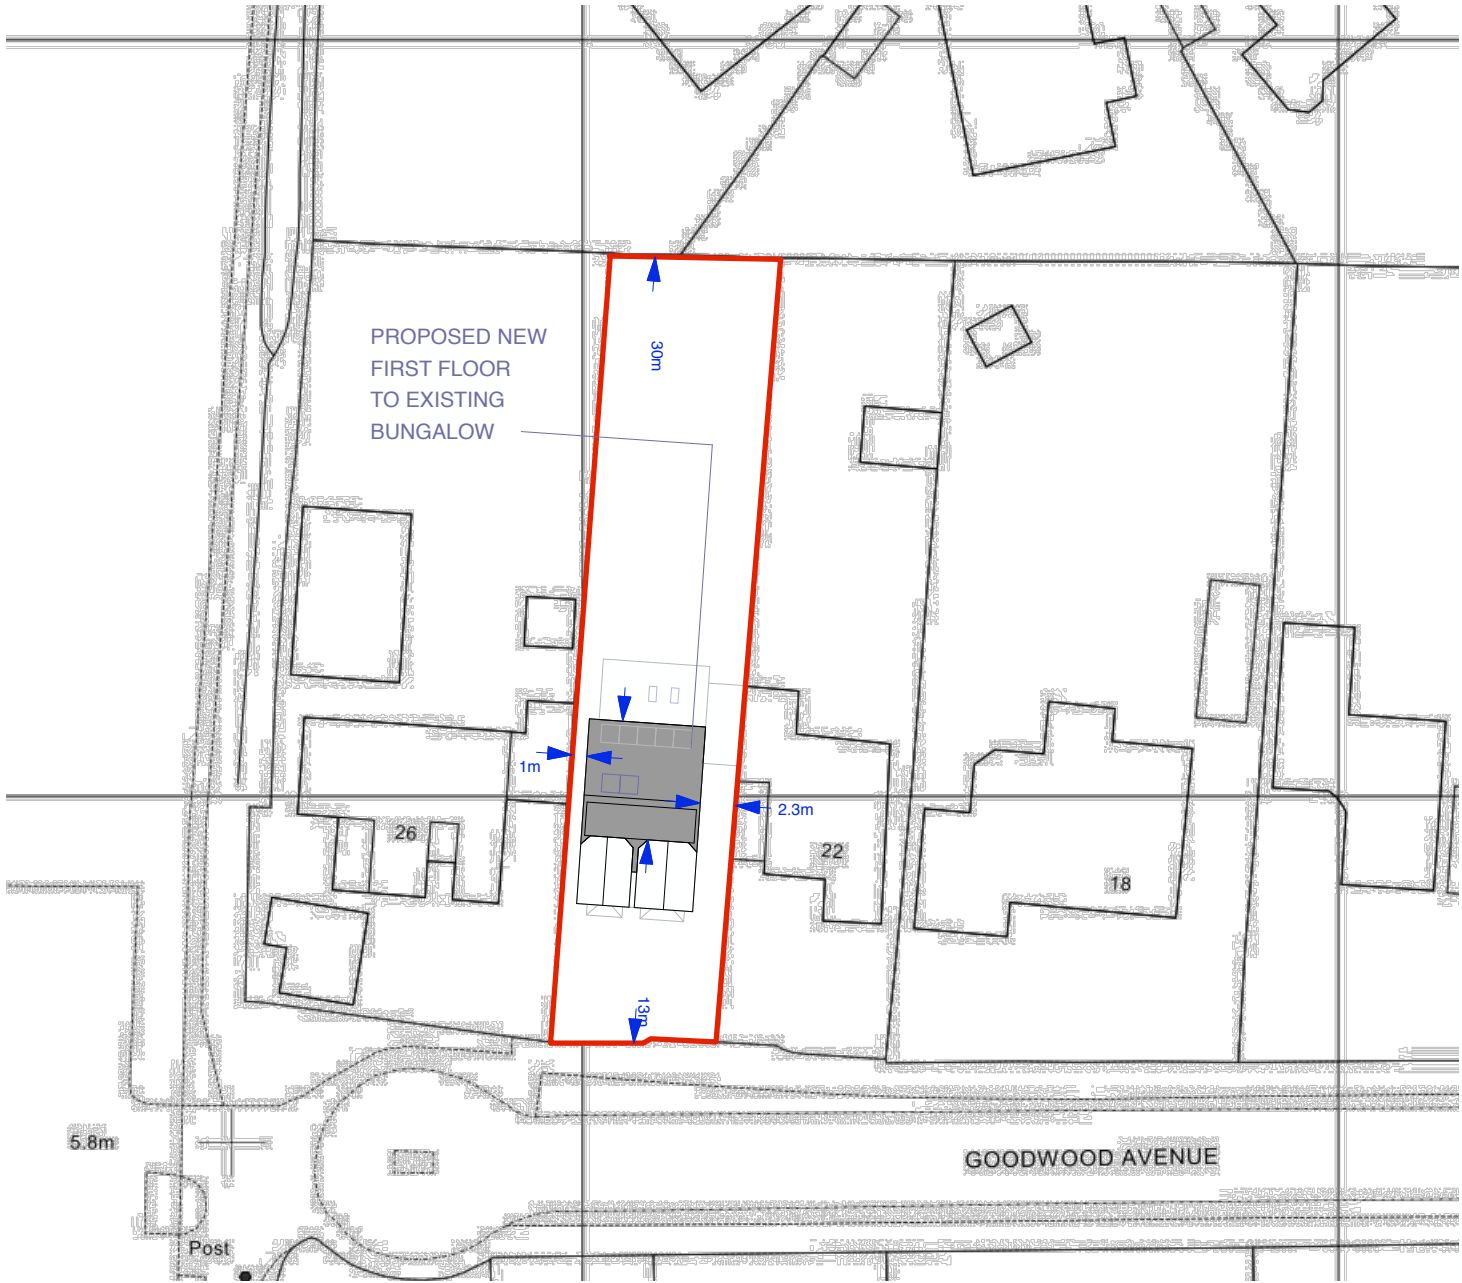

Proposed Site Plan at 1:500 scale

