
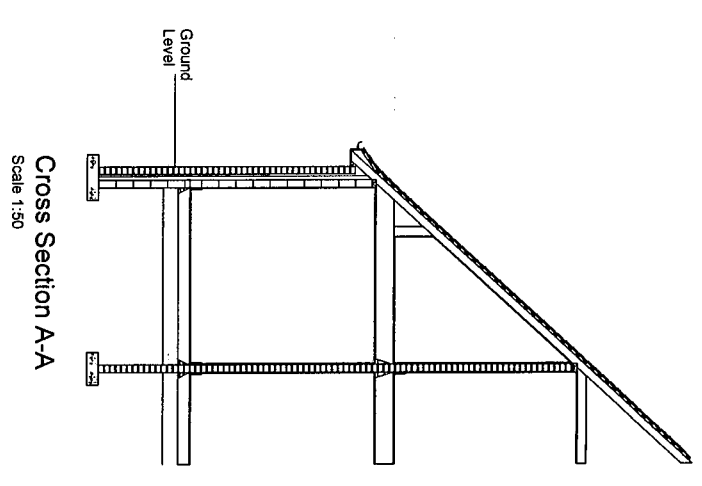
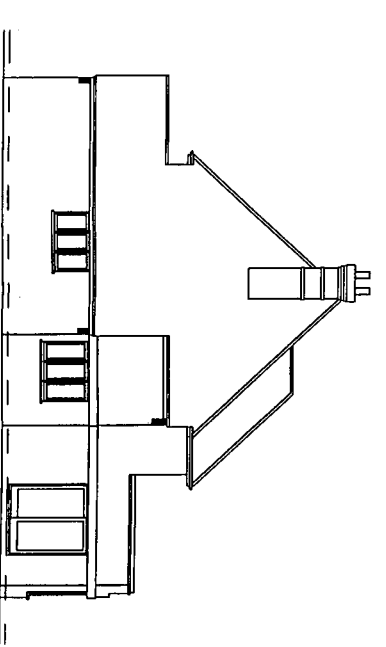
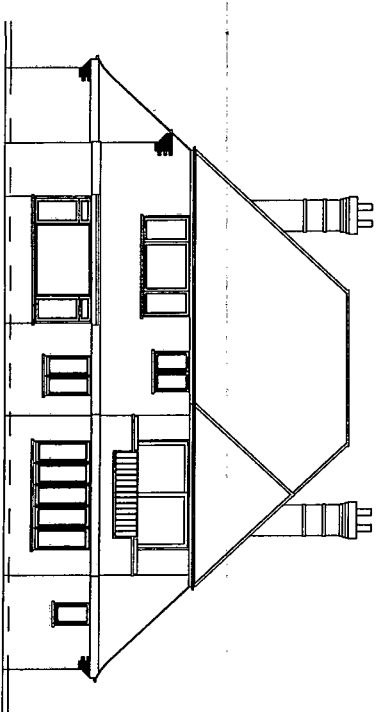
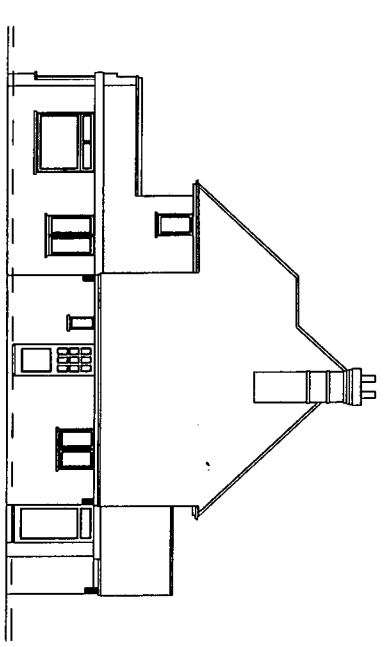
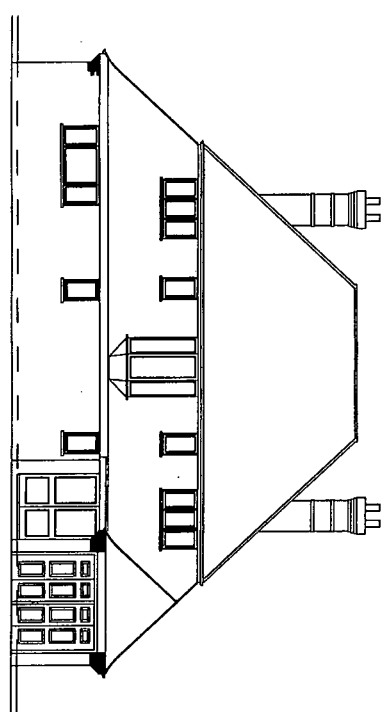
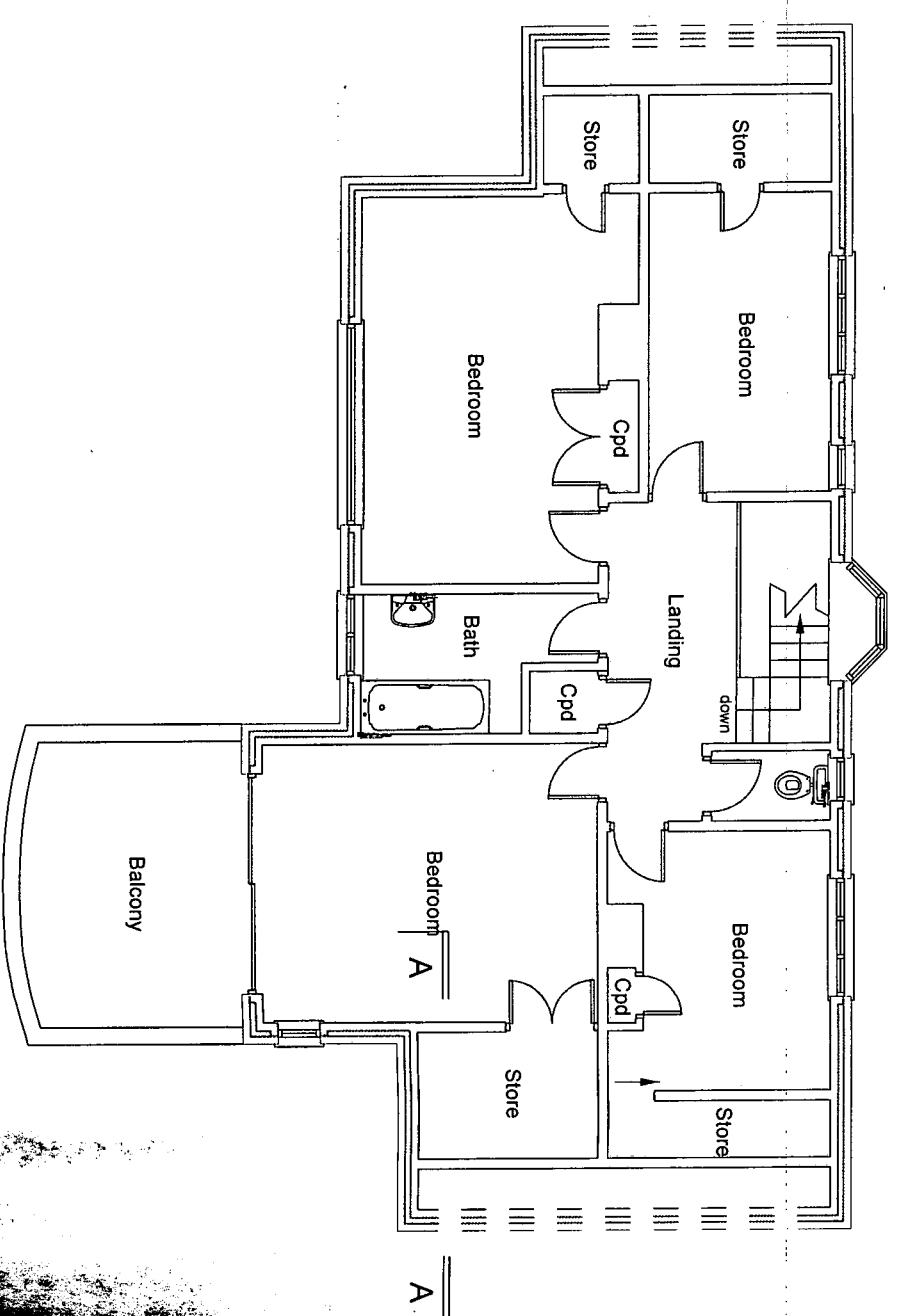


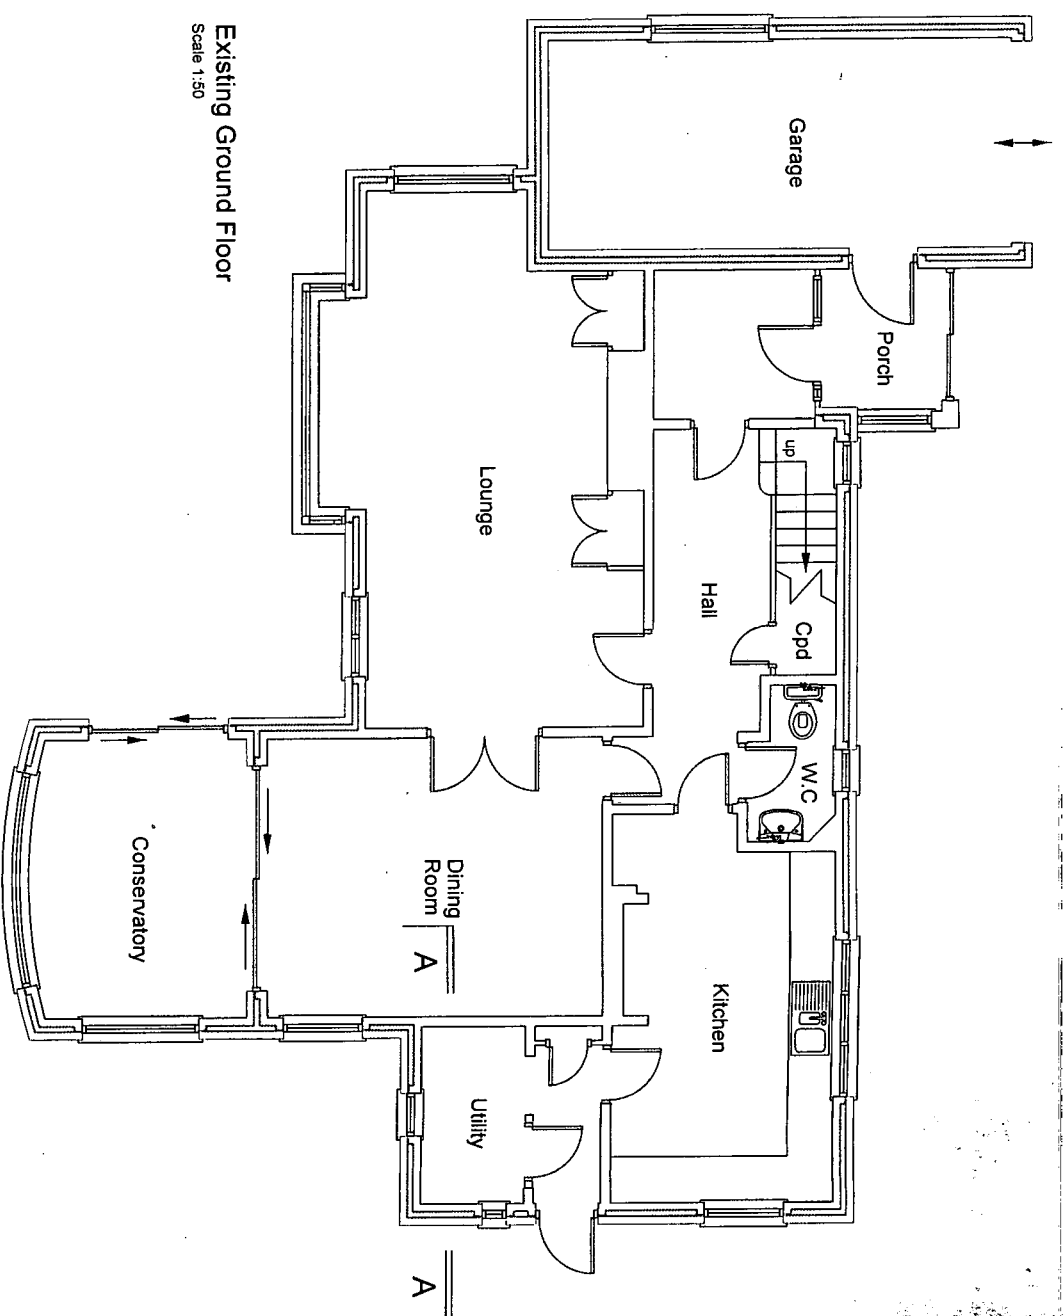

DRAWING TITLE: Existing Layout Plans & Elevations	
© Copyright 2007	
JOB TITLE: 27 Sea Drive Summerley Felpham Bognor Regis West Sussex PO22 7GB	
CLIENT: Mr Tall 27 Sea Drive Summerley Felpham Bognor Regis West Sussex PO22 7GB	
Drawn By: Arun Plans - LH	
SCALE: 1:50, 1:100	DATE: October 2007
DRG No. 01a	Rev No.