




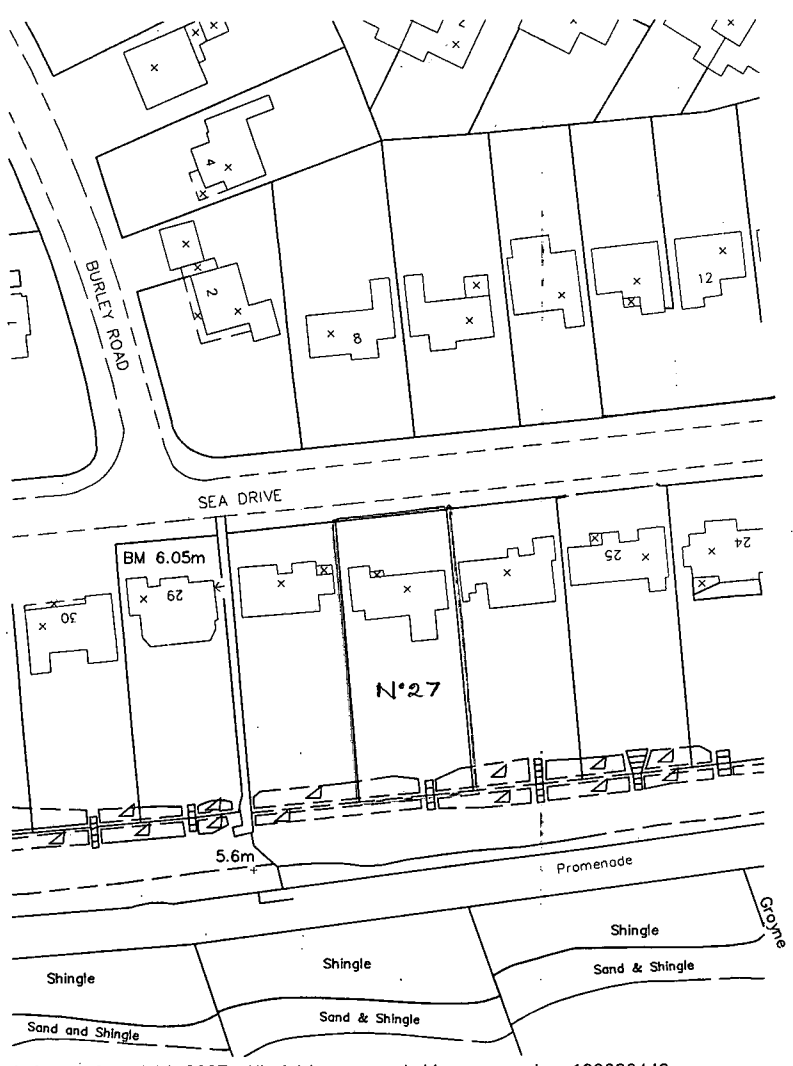

LOCATION PLAN

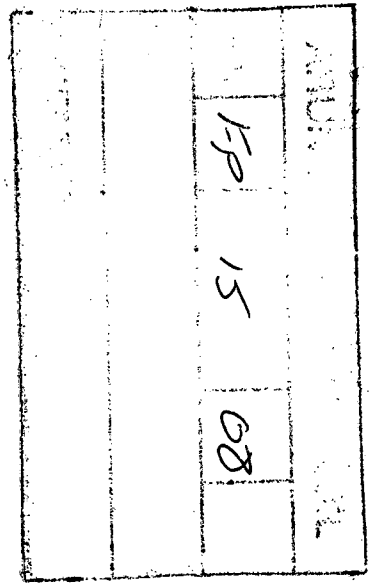

? Crown Copyright 2007. All rights reserved. Licence number 100020449

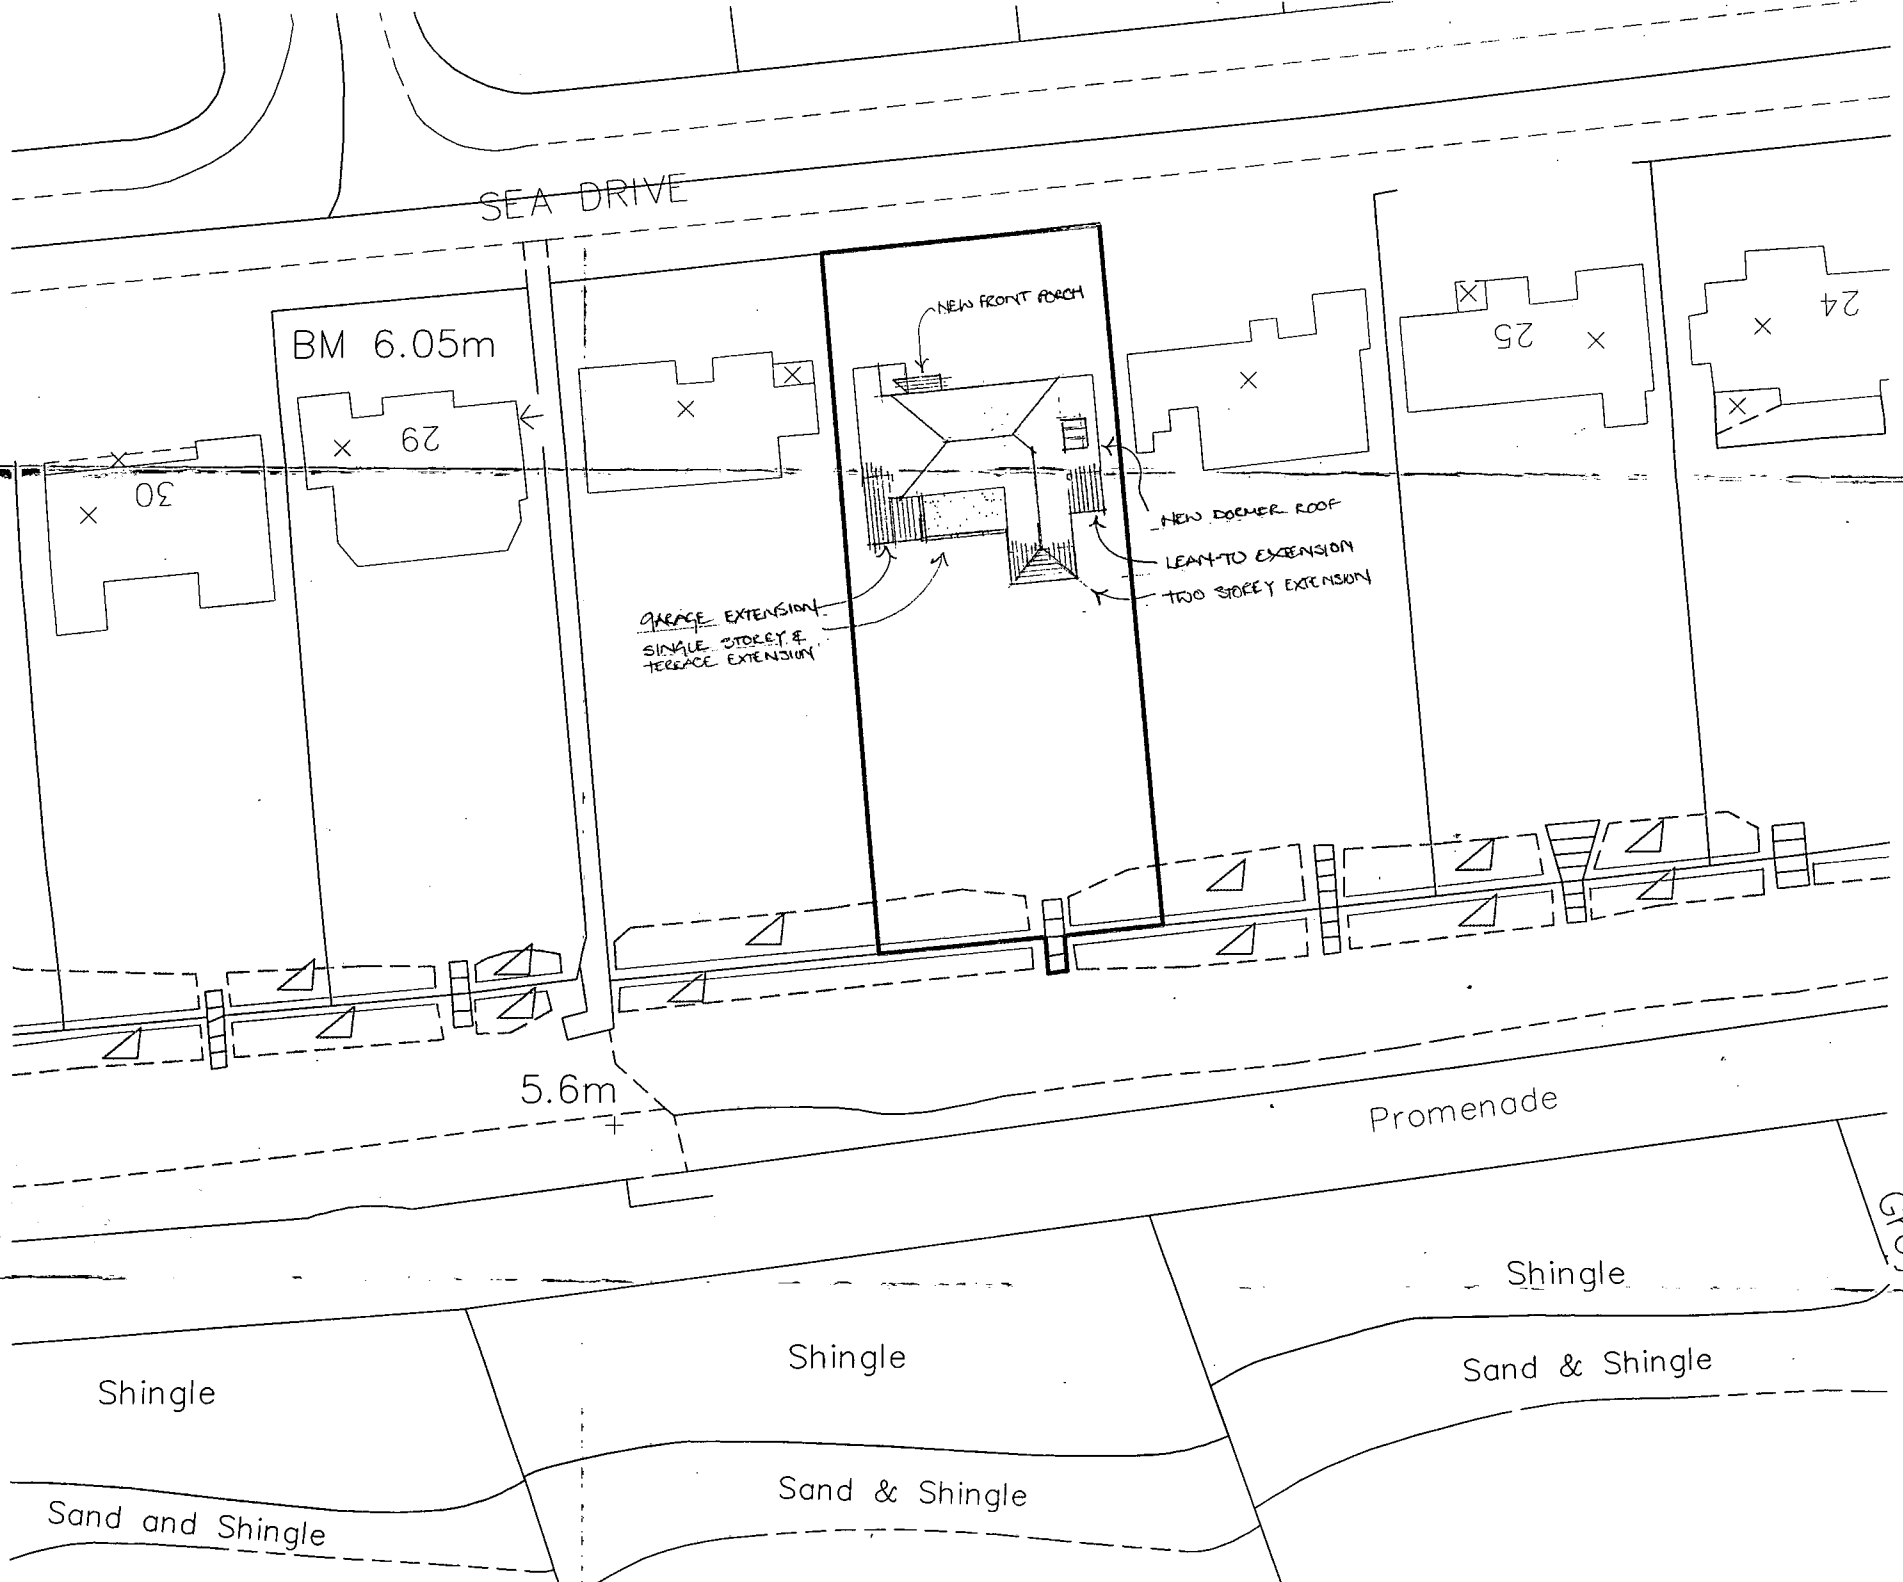

? Crown Copyright 2007. All rights reserved. Licence number 100020449

BLOCK PLAN

THE EXTENSION AND REMODELLING OF
27 SEA DRIVE, SUMMERLEY ESTATE, FELPHAM PO22 7NE

JOB No. 581 · DRAWING No. 001A

LOCATION PLAN · SCALE: 1:500/1:1250

This drawing has been prepared for the purpose of gaining planning permission only and does not purport to be a working or contractual drawing and should not be used for any building or contractual purposes without prior written approval from Neil Holland Architects.
This drawing has been prepared based on survey drawings and information prepared by others.
All dimensions and levels on all drawings must be checked and verified on site before commencement of works.

A:24-01-08 PROPOSED WORKS SHOWN
1:1250 LOCATION PLAN

NEIL HOLLAND
ARCHITECTS
7 Maltravers Street Arundel
West Sussex BN18 9AP
Tel 01903 882923 Fax 884202
www.neilhollandarchitects.co.uk
E-mail: office@neilhollandarchitects.co.uk