


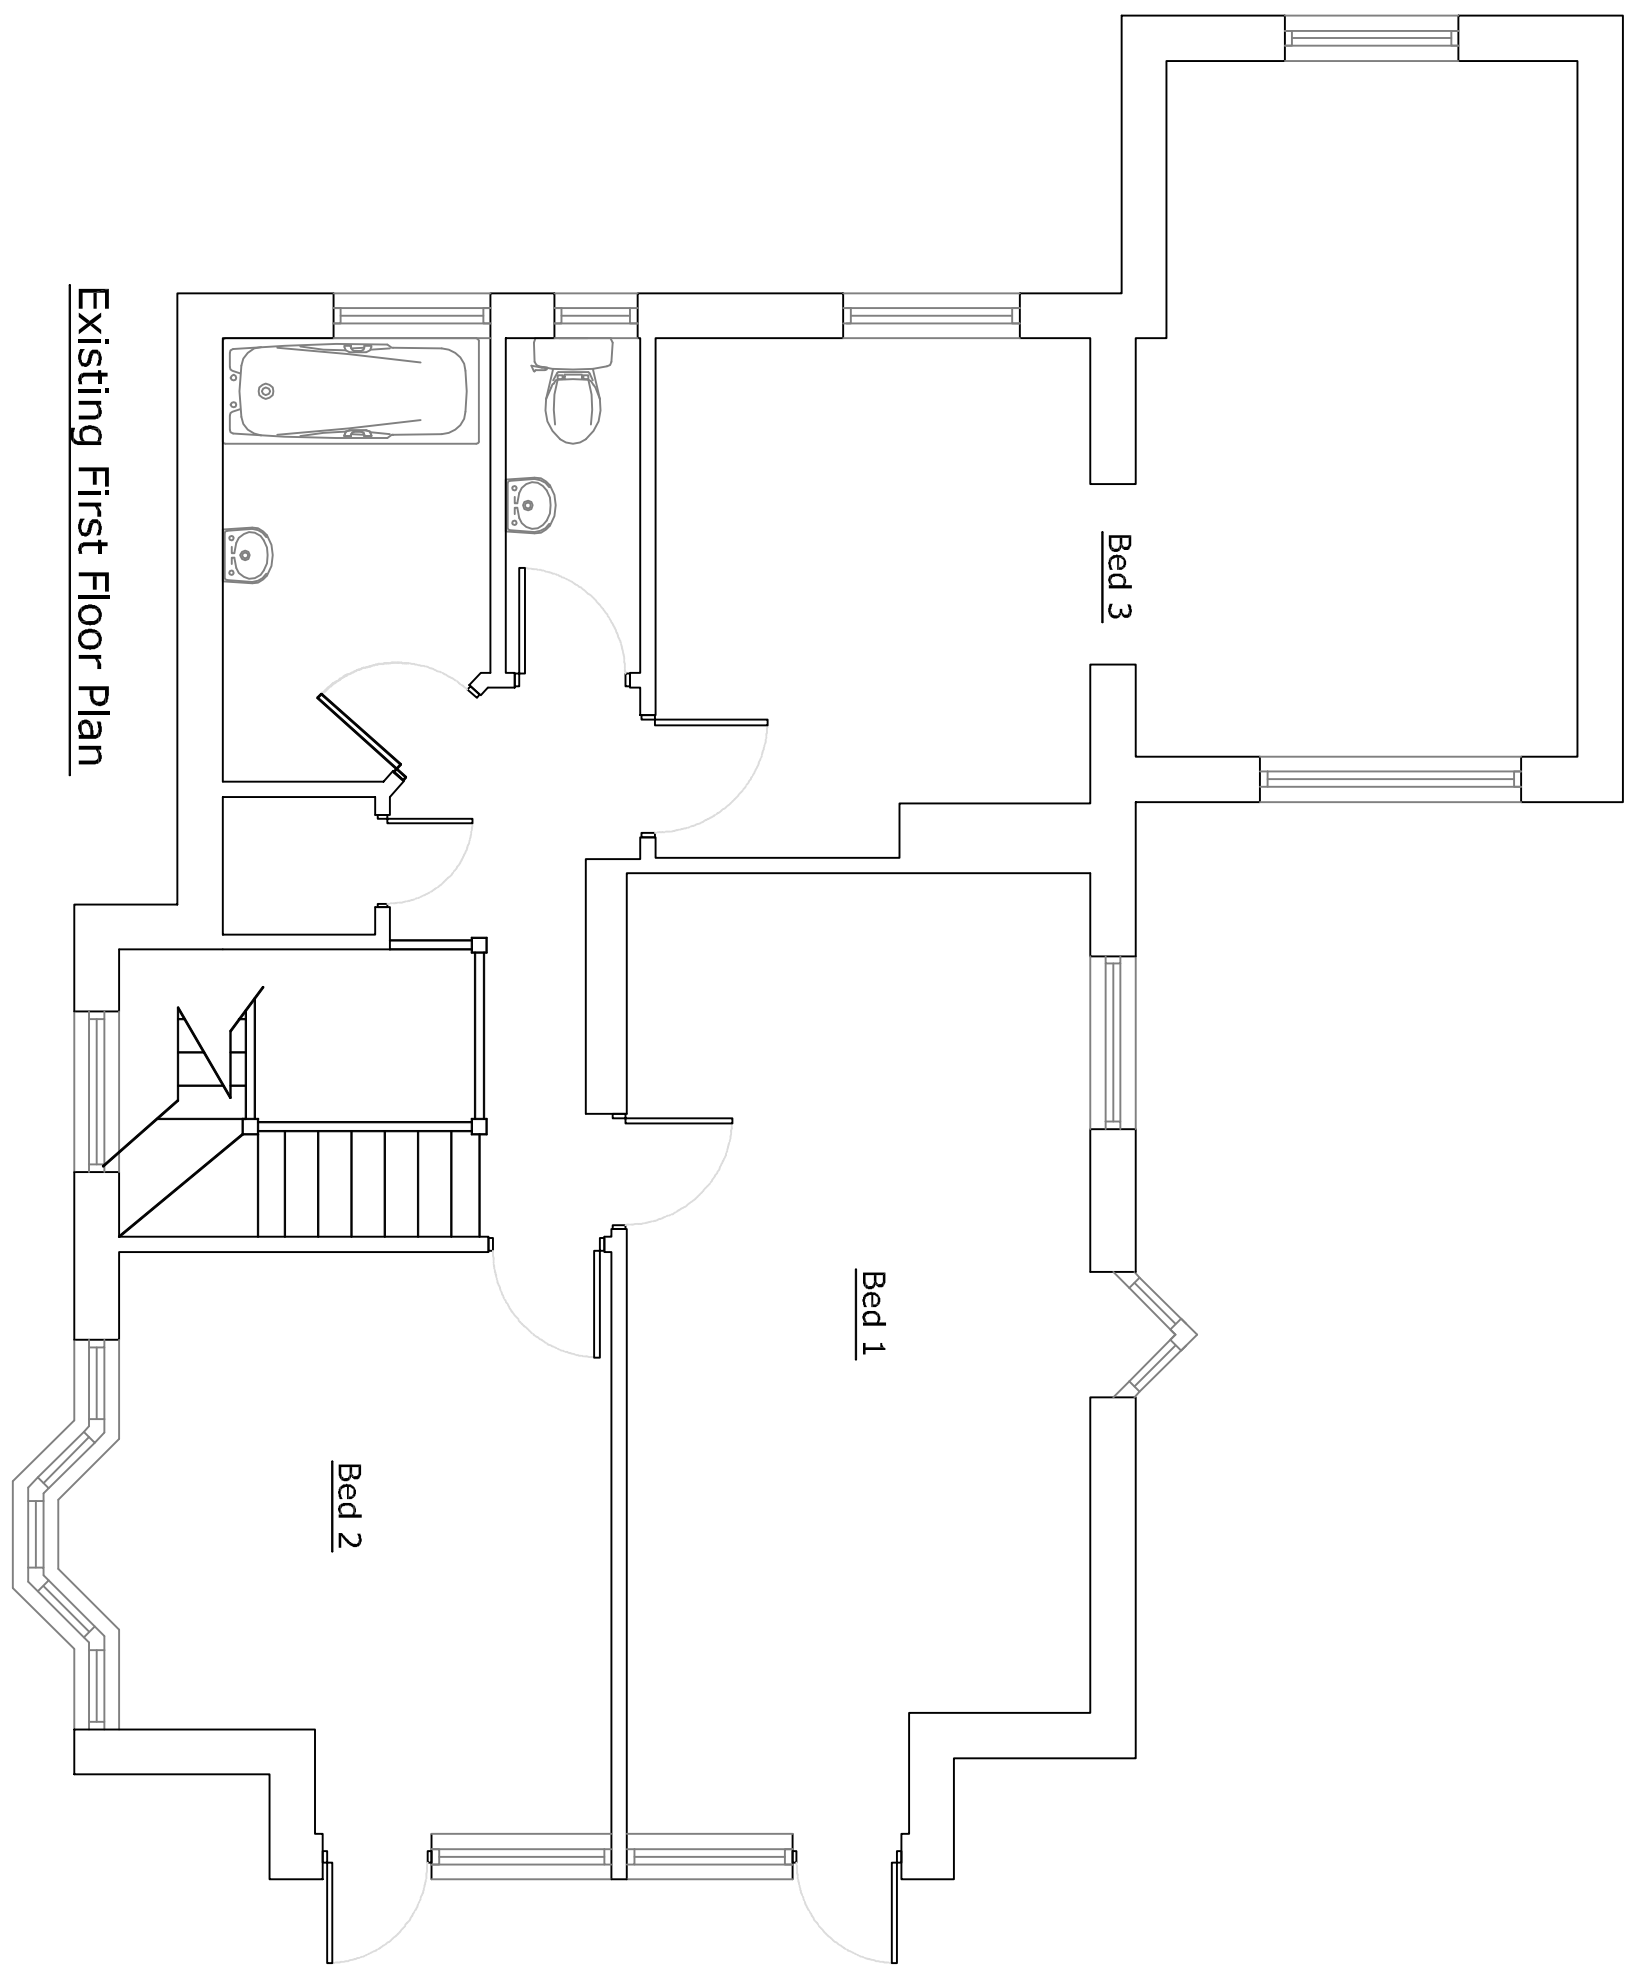

Existing First Floor Plan

Itemref	Quantity	Title/Name, designation, material, dimension etc			Article No./Reference	
Designed by	Checked by	Approved by - date	File name	Date	Scale	
JD				Jan 12	1:50	
Proposed Extensions			119 Limmer Lane			
			02	Edition	Sheet	
				0		