


RevNo	Revision note	Date	Signature	Checked
-------	---------------	------	-----------	---------

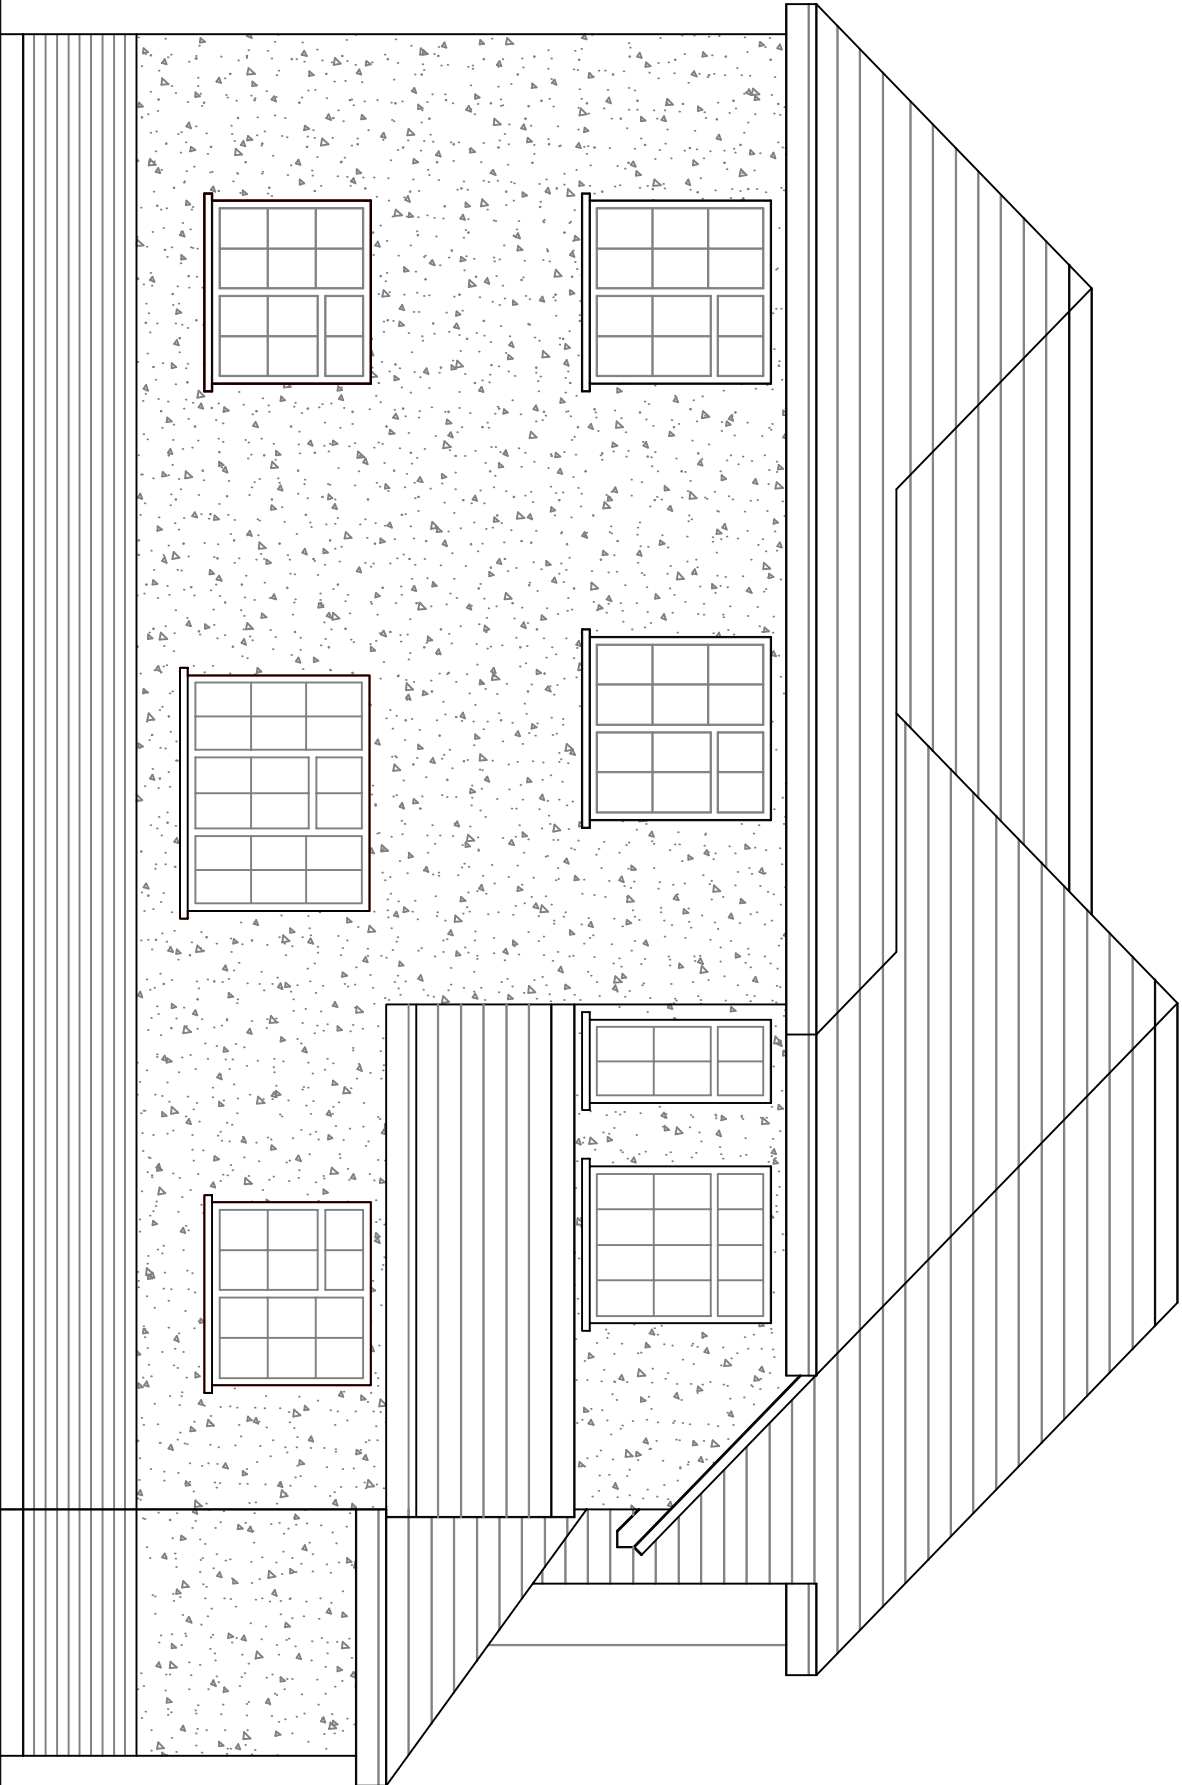

Proposed Rear Elevation

Itemref	Quantity	Title/Name, designation, material, dimension etc			Article No./Reference	
Designed by		Checked by	Approved by - date	File name	Date	Scale
JD					Jan 12	1:50
Proposed Extensions				119 Limmer Lane		
				07	Edition	Sheet
					0	