


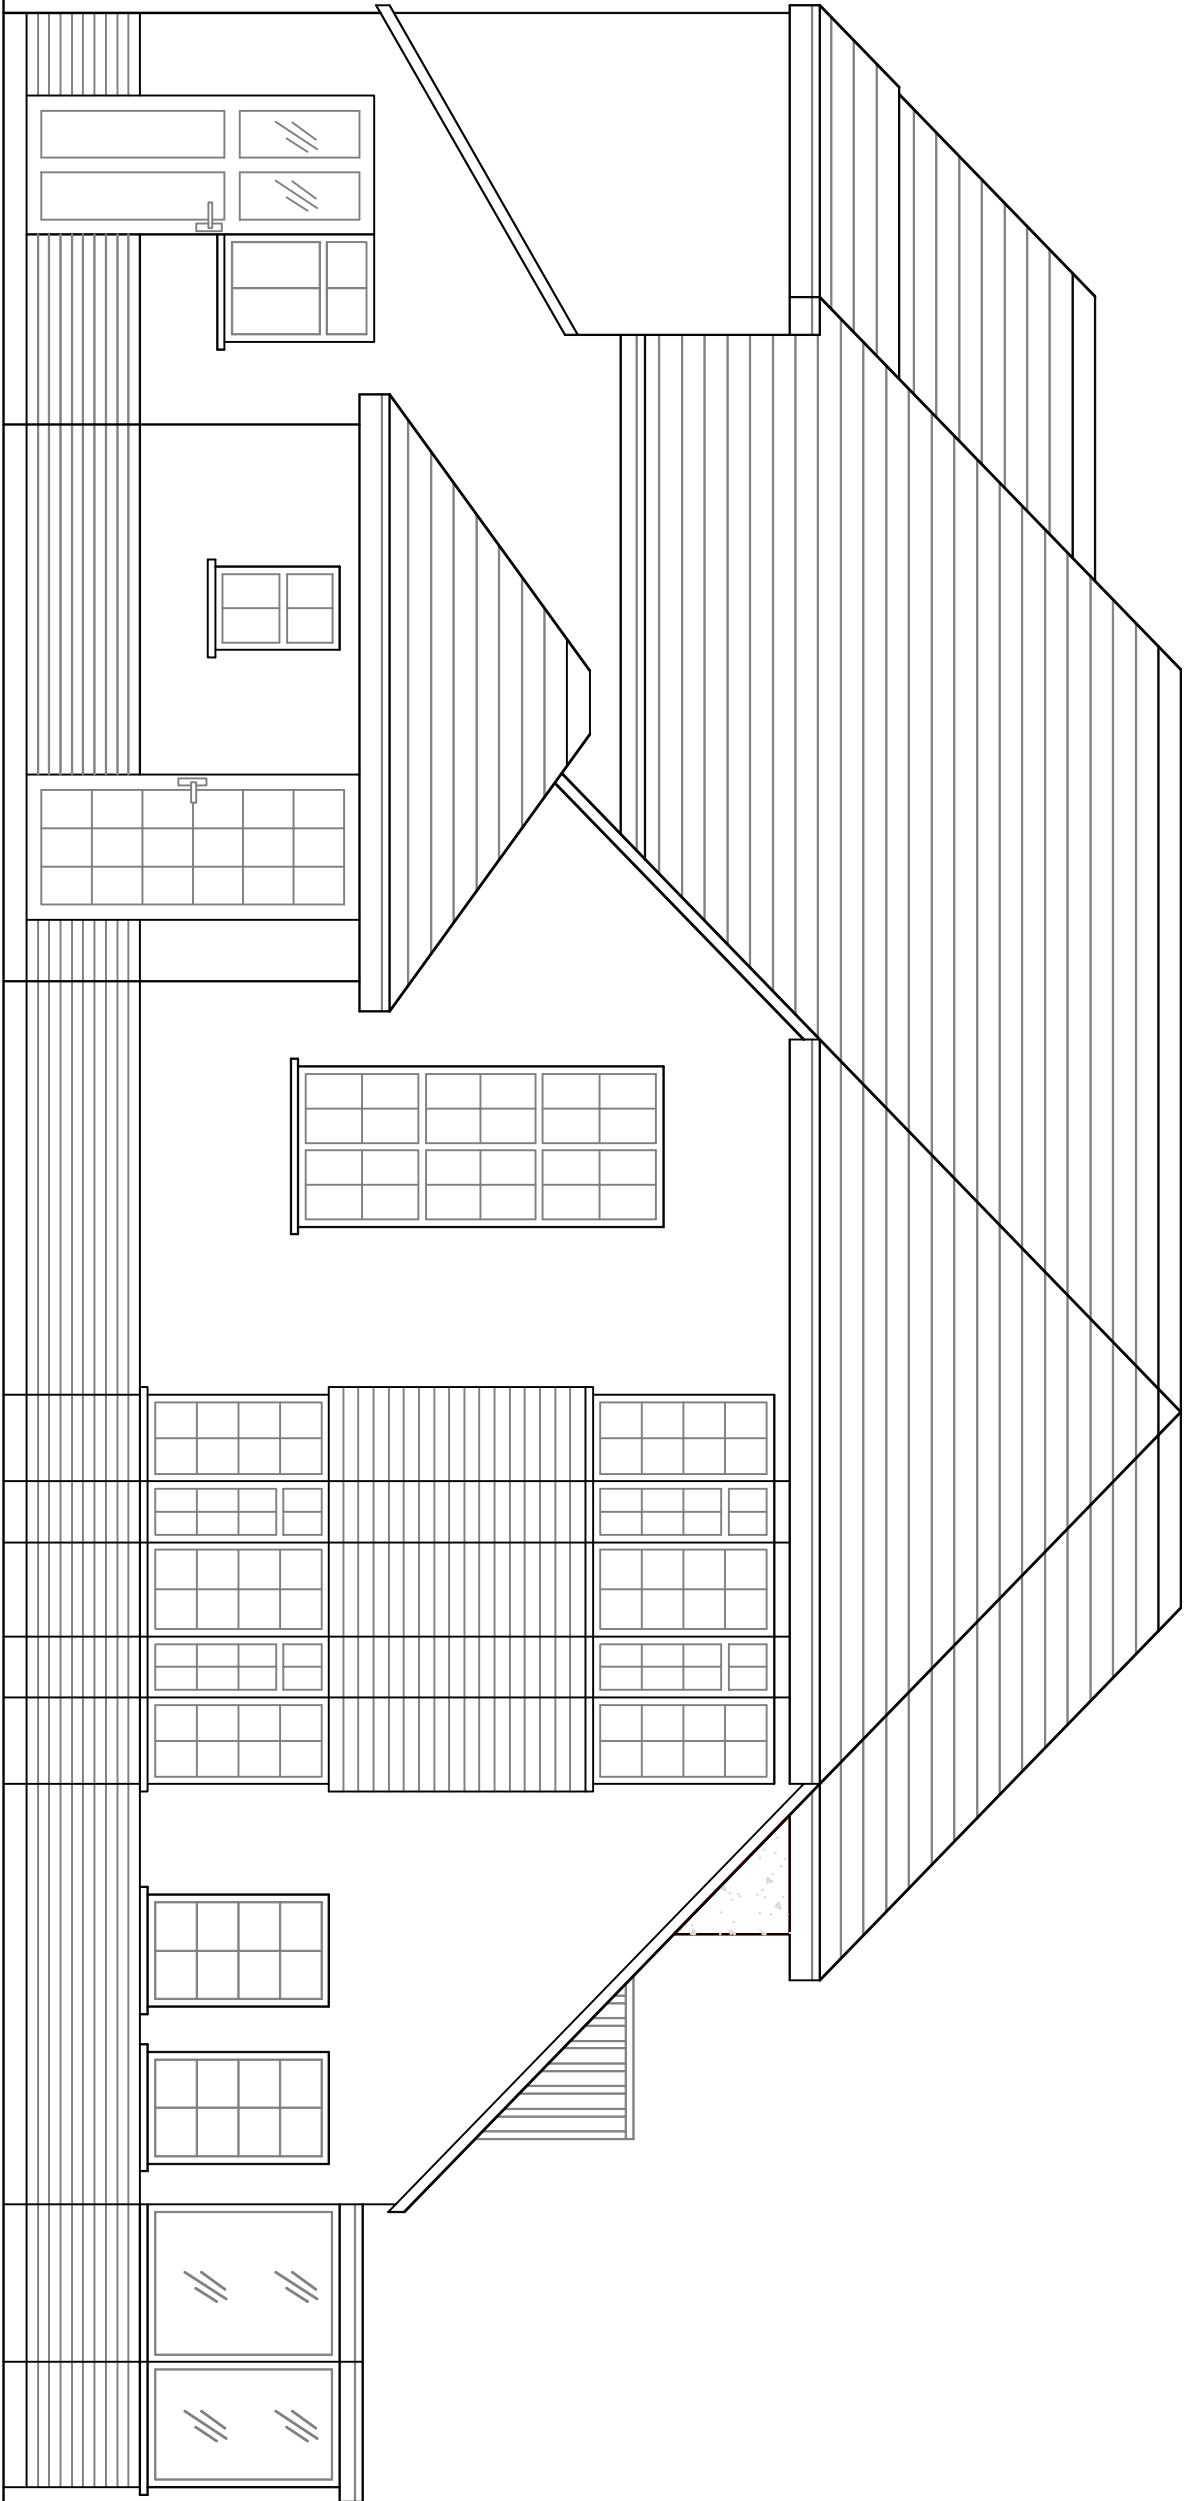

Proposed Side Elevation

| Itemref           | Quantity   | Title/Name, designation, material, dimension etc |           |                | Article No./Reference |  |
|-------------------|------------|--------------------------------------------------|-----------|----------------|-----------------------|--|
| Designed by<br>JD | Checked by | Approved by - date                               | File name | Date<br>Jan 12 | Scale<br>1:50         |  |

|                     |  |                 |       |
|---------------------|--|-----------------|-------|
| Proposed Extensions |  | 119 Limmer Lane |       |
| 08                  |  | Edition<br>0    | Sheet |