Proposals for New Beach Huts at Summerley, Felpham, West Sussex.

Beach Elevation · Scale 1:250 & 1:500 · Dwg No. 624/013 a · Date 25th June 2010

This drawing has been prepared based on survey drawings and information prepared by others. All dimensions and levels must be checked and verified on site before commencement of works.

These incidental details have been produced in order to illustrate the ideal visual profiles and relationships between the building's key elements and to give aesthetic guidance only. They do not purport to be working drawings and are for illustrative purposes only. The Contractor is responsible for the structural stability and weather proofing of **all** elements and will be liable for any defects or failure that may arise from design development, defective materials or workmanship.

1:250 Part Elevation

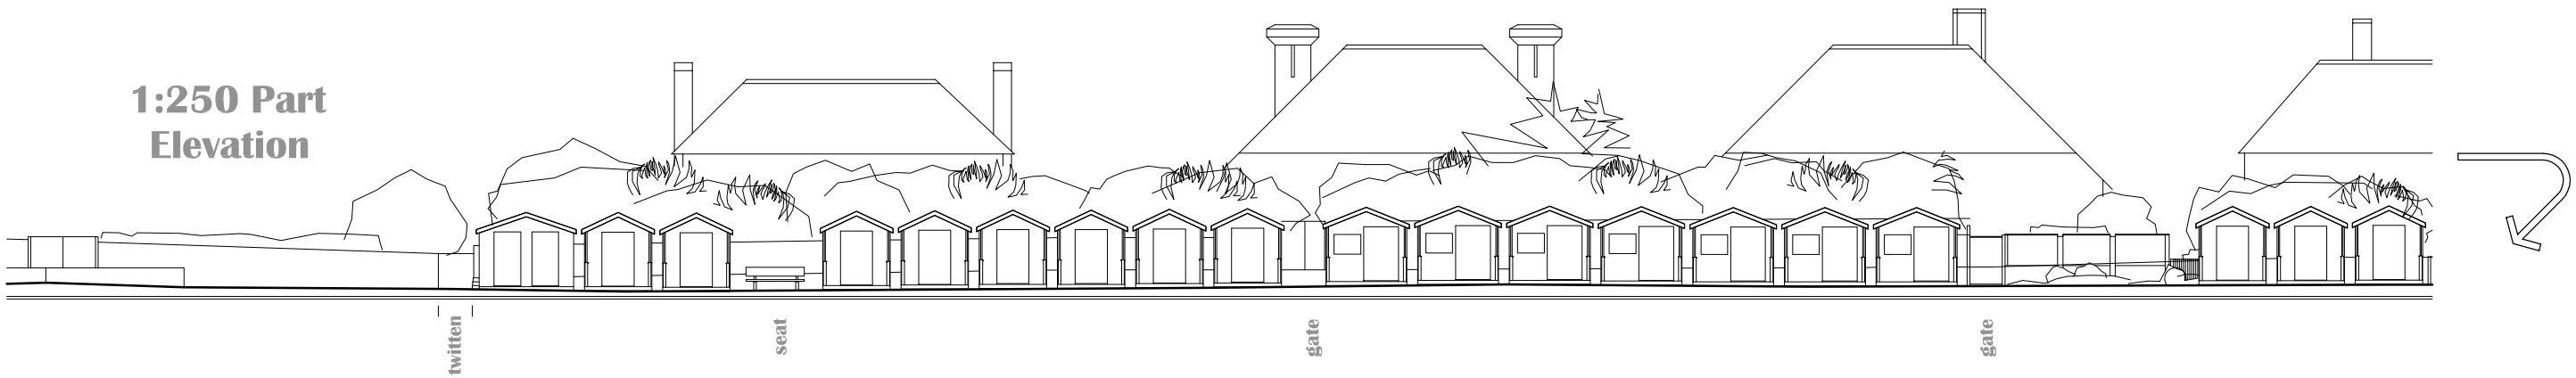

1:1250 Key

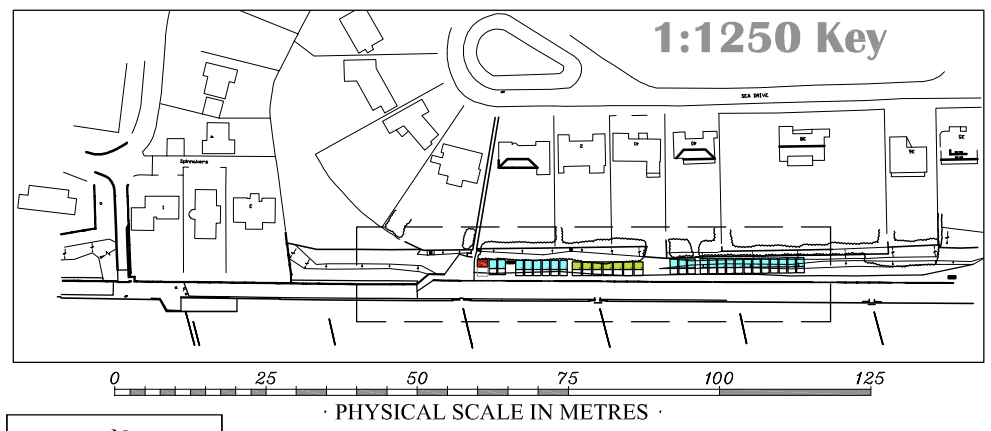

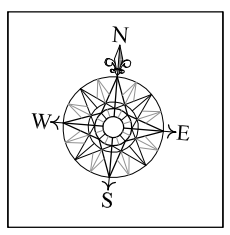

1:250 Part Elevation

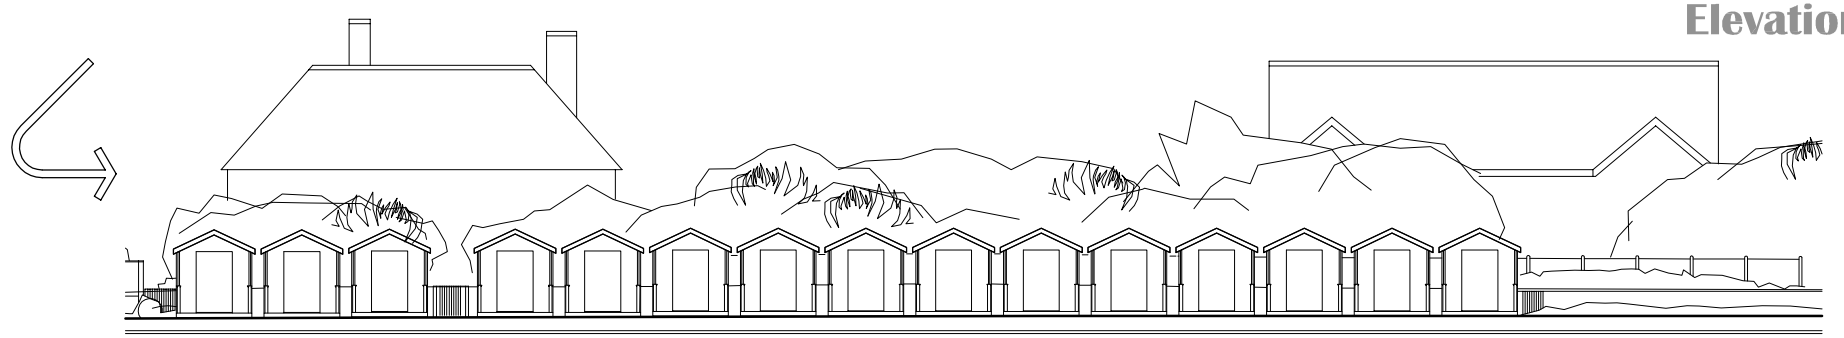

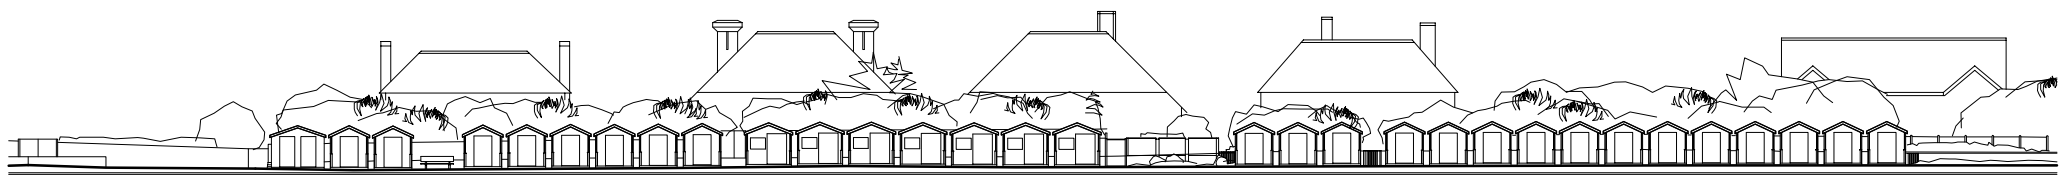

1:500 Long Elevation

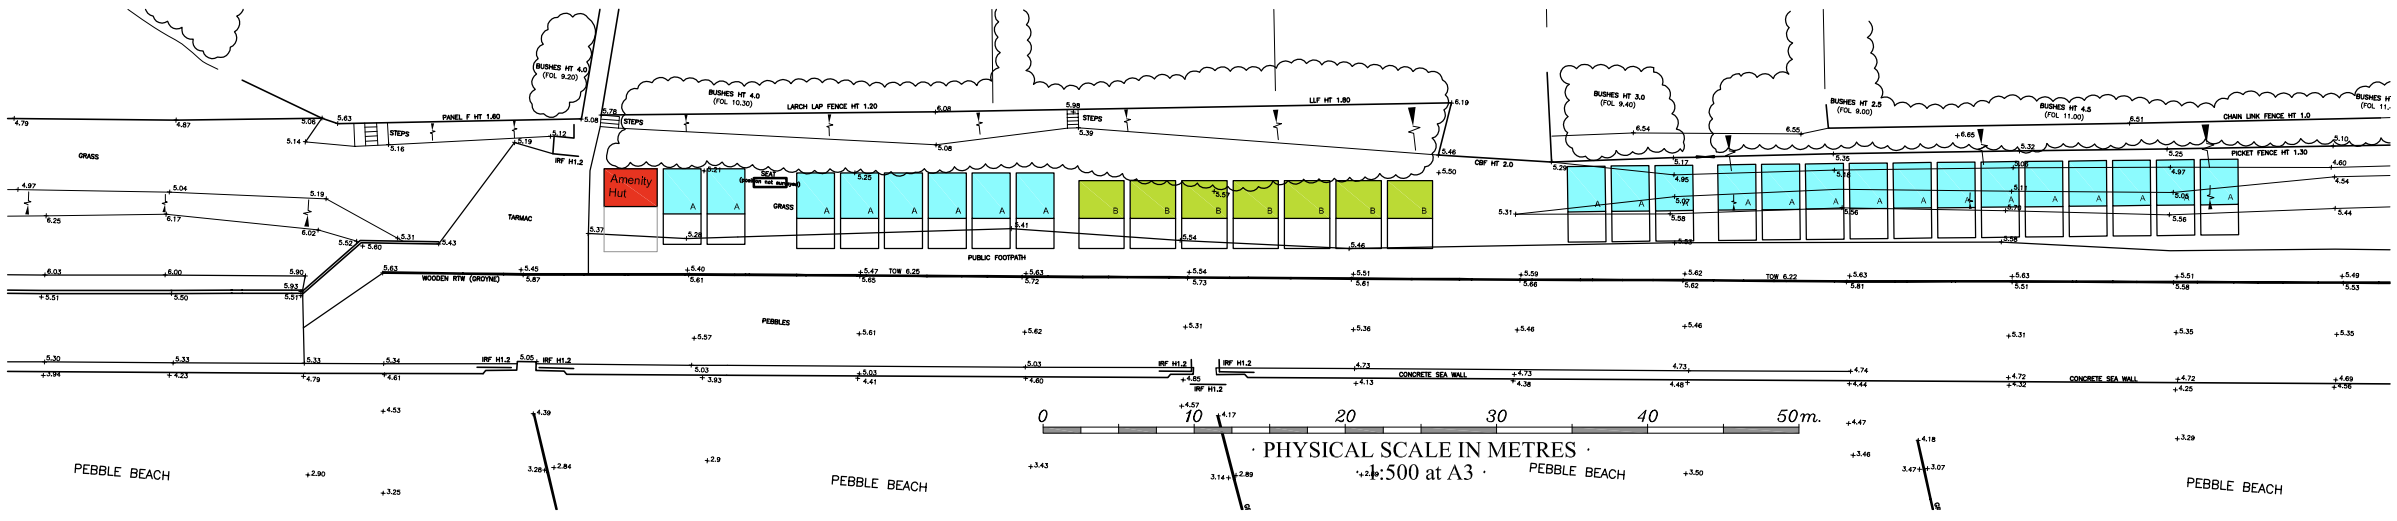

1:500 Plan

Revisions:
a. 26.07.10: Hut door heights increased

Beach Elevation
Dwg No. 624/013 a

NEIL HOLLAND
ARCHITECTS

7 Maltravers Street · Arundel
West Sussex · BN18 9AP
Tel 01903 882923 · Fax 01903 884202
Email office@neilhollandarchitects.co.uk
www.neilhollandarchitects.co.uk
Registered in England & Wales Number: 03232174

ARUN DISTRICT COUNCIL FP/160/10/