Proposals for New Beach Huts at Summerley, Felpham, West Sussex.

Proposed Beach Hut Type A Details · Scale 1:50 · Dwg No. 624/007c · Date 4th December 2009

These incidental details have been produced in order to illustrate the ideal visual profiles and relationships between the building's key elements and to give aesthetic guidance only. They do not purport to be working drawings and are for illustrative purposes only. The Contractor is responsible for the structural stability and weather proofing of **all** elements and will be liable for any defects or failure that may arise from design development, defective materials or workmanship.

Beach Hut: Type A

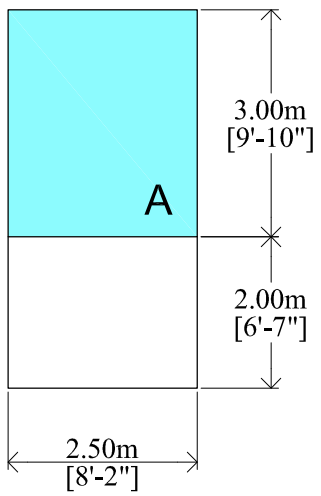

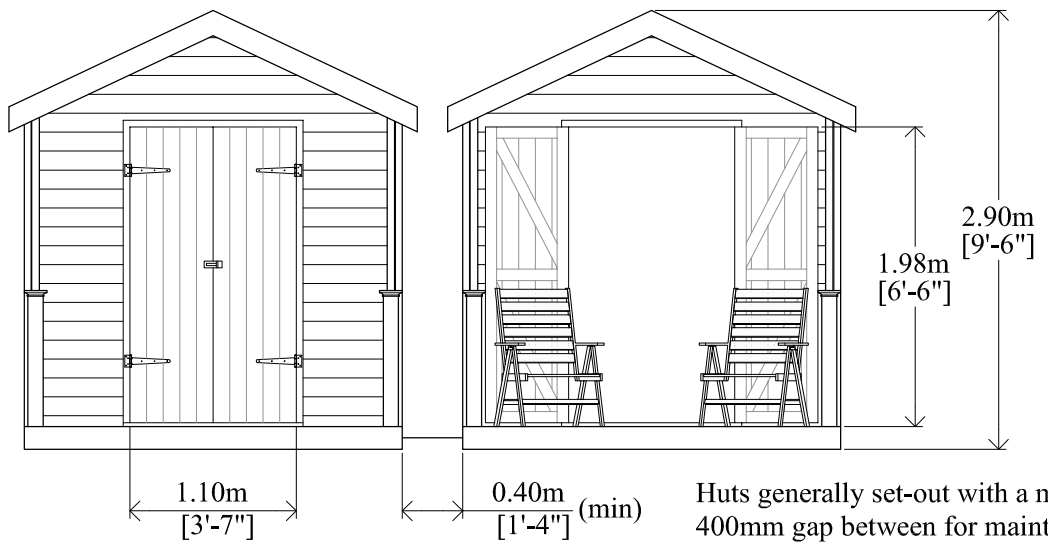

Huts generally set-out with a minimum 400mm gap between for maintenance access

Front Elevation

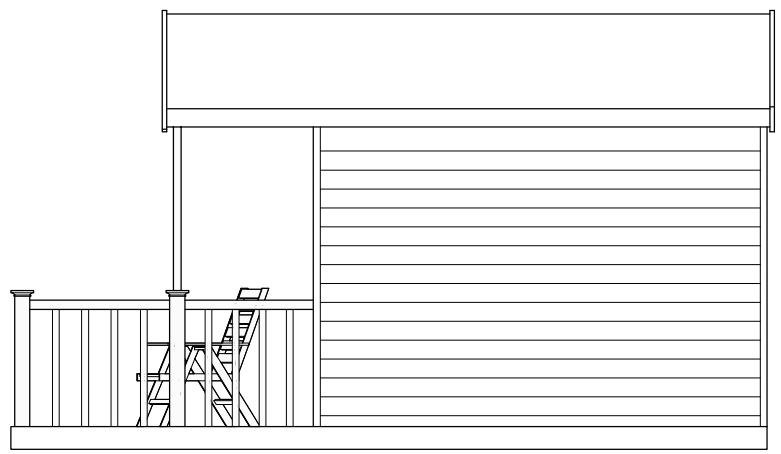

Side Elevation

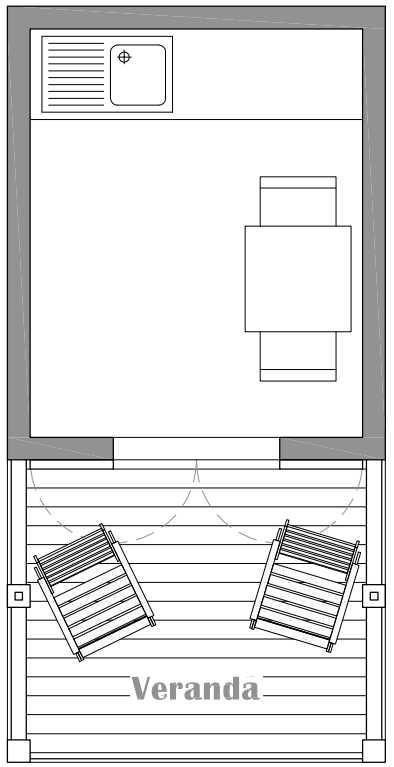

Plan

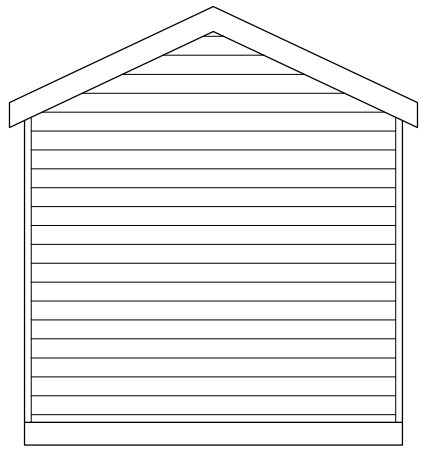

Rear Elevation

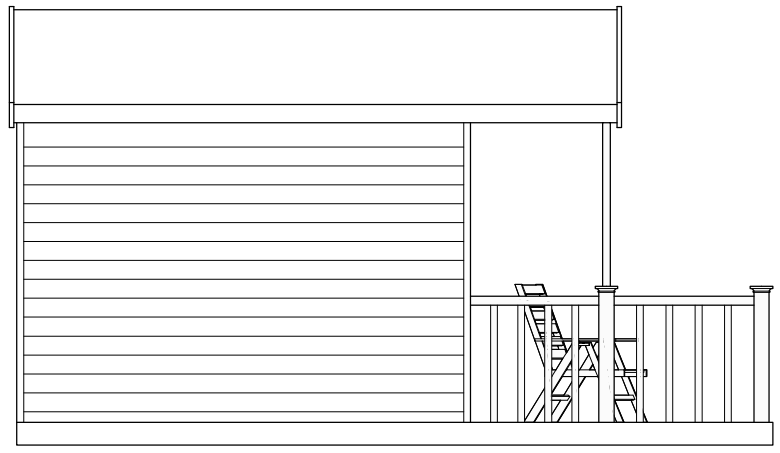

Side Elevation



· PHYSICAL SCALE IN METRES ·
· 1:50 at A3 ·

Revisions:
a.07.12.09: Issued for disscussion
b.25.06.10: Hut Type A only, Plnng Issue
c.26.07.10: Door height raised

Proposed Beach Hut Type A
Details
Dwg No. 624/007 c

NEIL HOLLAND
ARCHITECTS
7 Maltravers Street · Arundel
West Sussex · BN18 9AP
Tel 01903 882923 · Fax 01903 884202
Email office@neilhollandarchitects.co.uk
www.neilhollandarchitects.co.uk
Registered in England & Wales Number: 03232174

ARUN DISTRICT COUNCIL FP/160/10/