


No. 1 SECOND AVENUE - SHEGAR

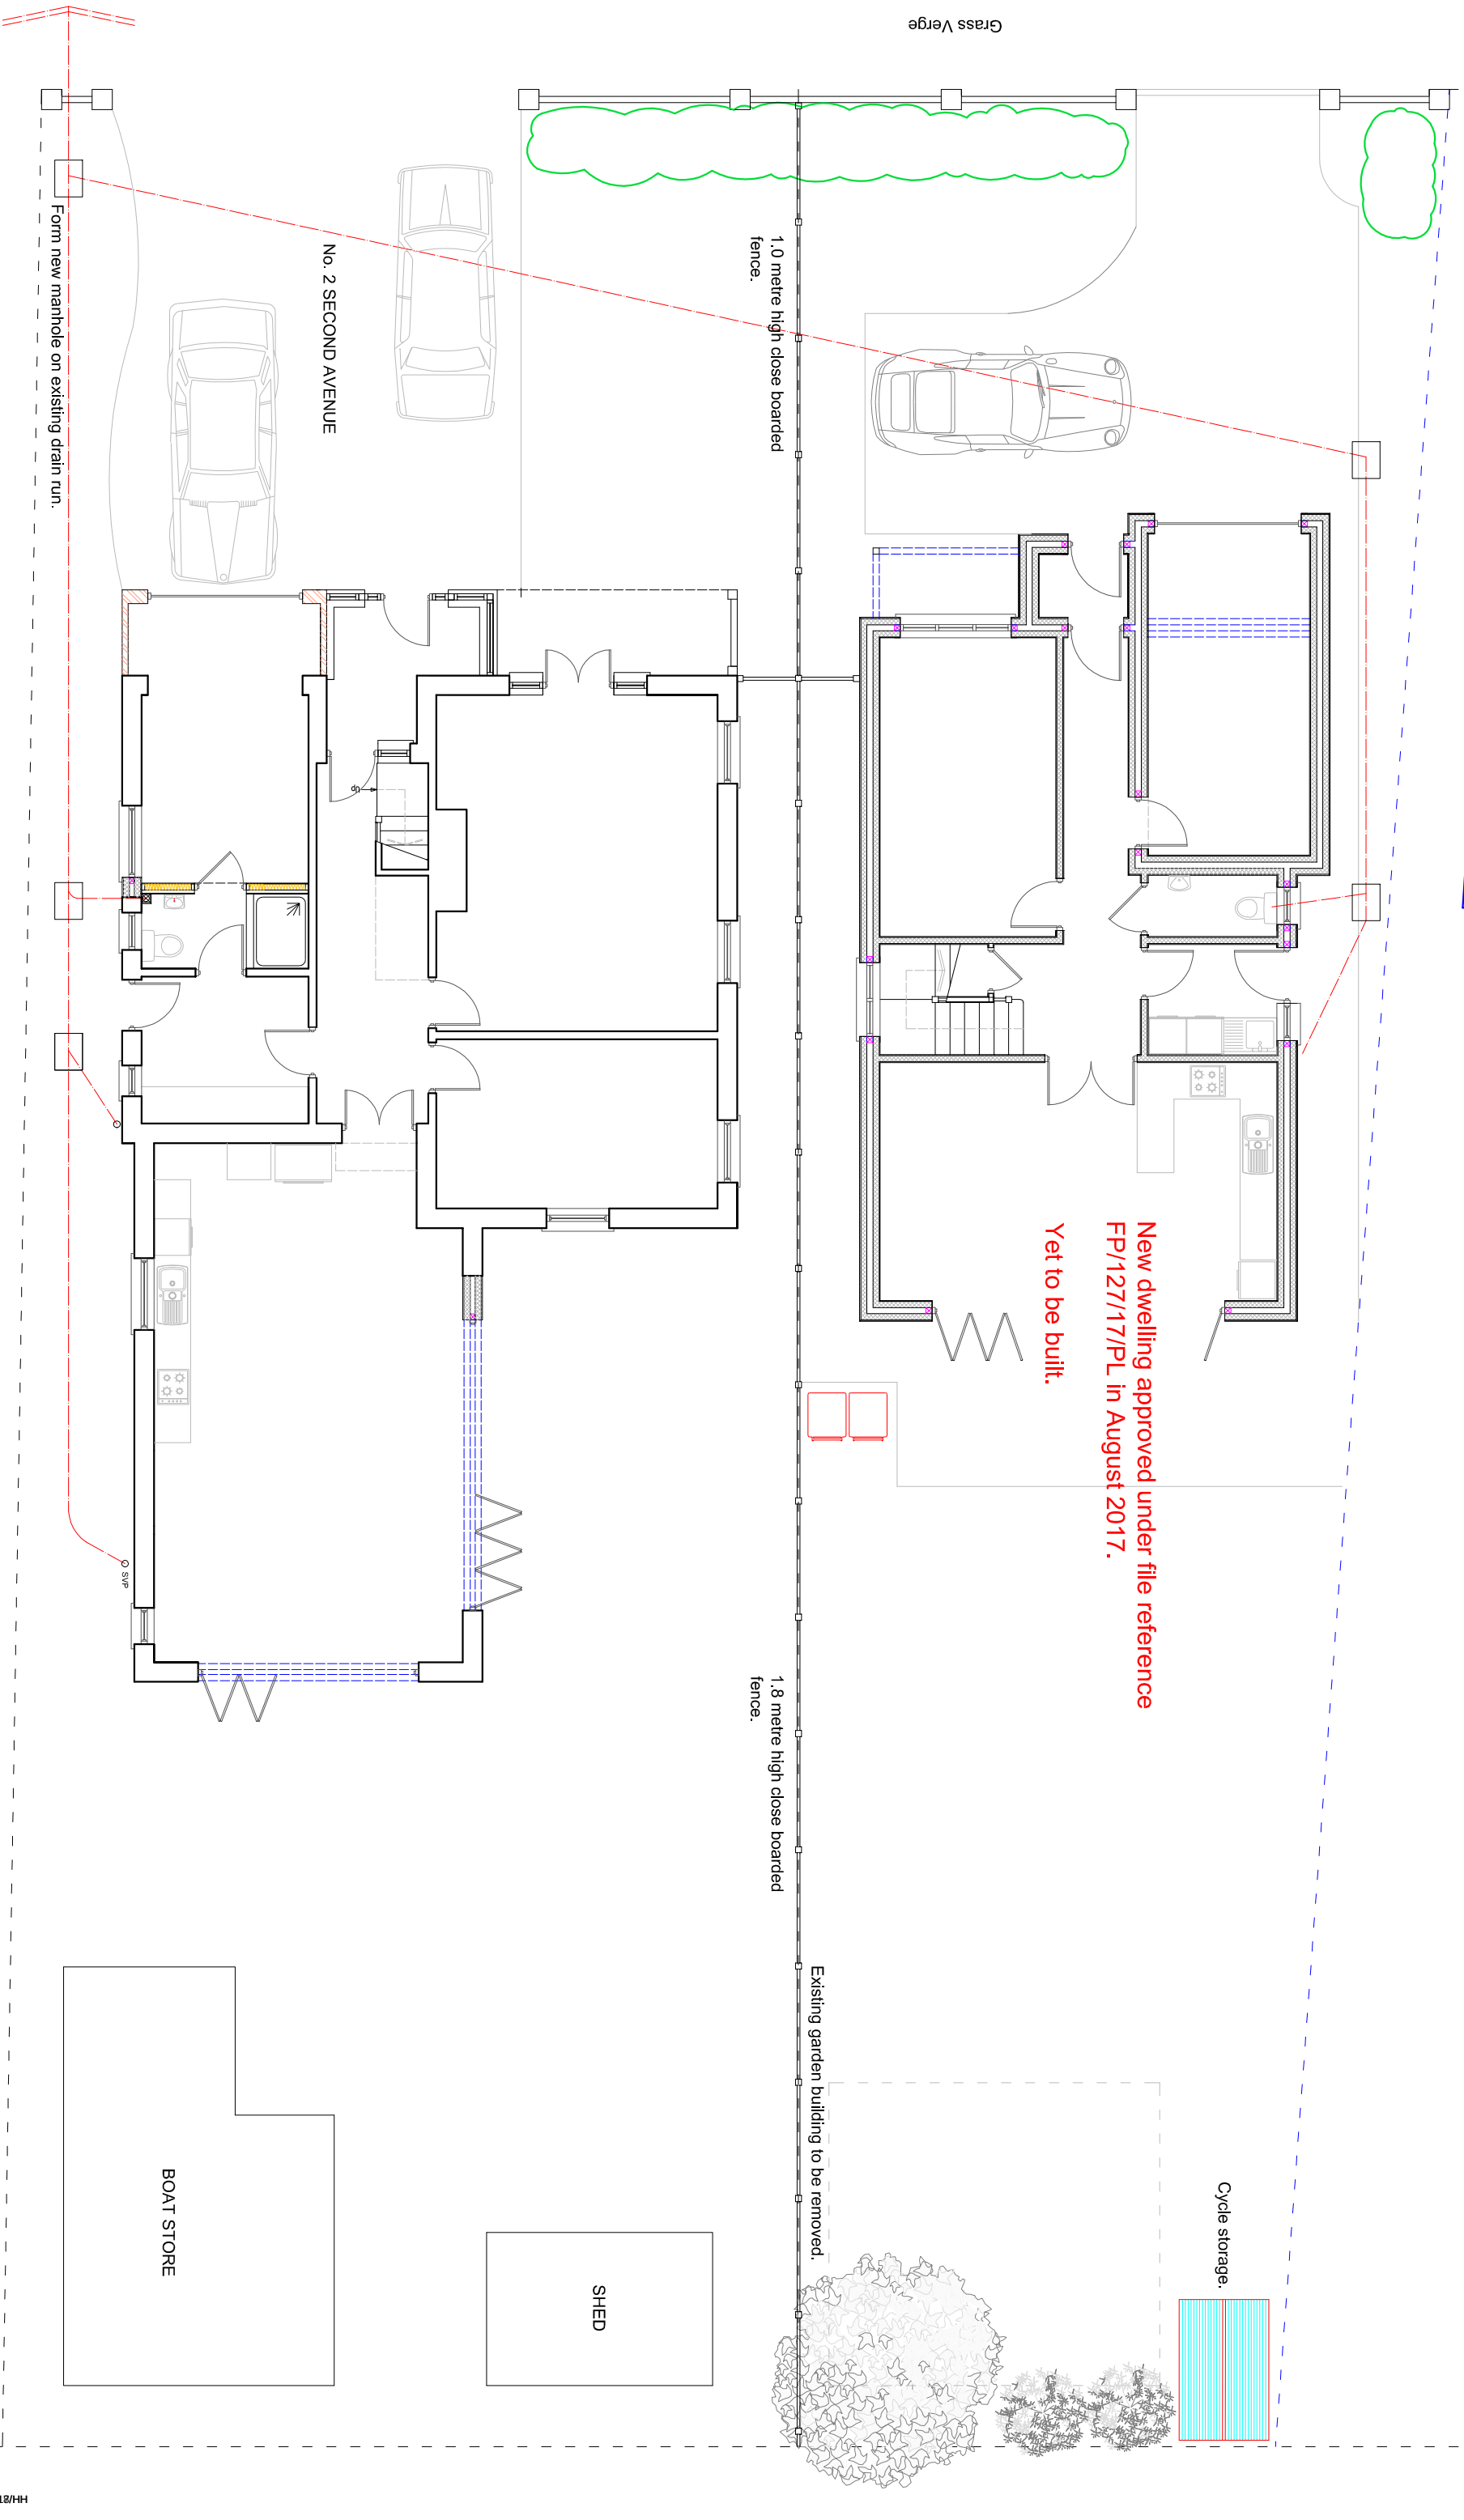

New dwelling approved under file reference
FP/127/17/PL in August 2017.
Yet to be built.

1.0 metre high close boarded
fence.

1.8 metre high close boarded
fence.

Existing garden building to be removed.

Cycle storage.

SHED

BOAT STORE

No. 2 SECOND AVENUE

Form new manhole on existing drain run.



PROPOSED PLOT PLAN

SUSSEX BUILDING CONSULTANCY LIMITED

2 SECOND AVENUE, FELPHAM,
BOGNOR REGIS, WEST SUSSEX.

SCALE - 1/100 REV - A DATE - 31/10/2017

LABC

partner

3 NORTHCOTE ROAD
BOGNOR REGIS
PO21 5LZ
TEL - (01243) 861379