


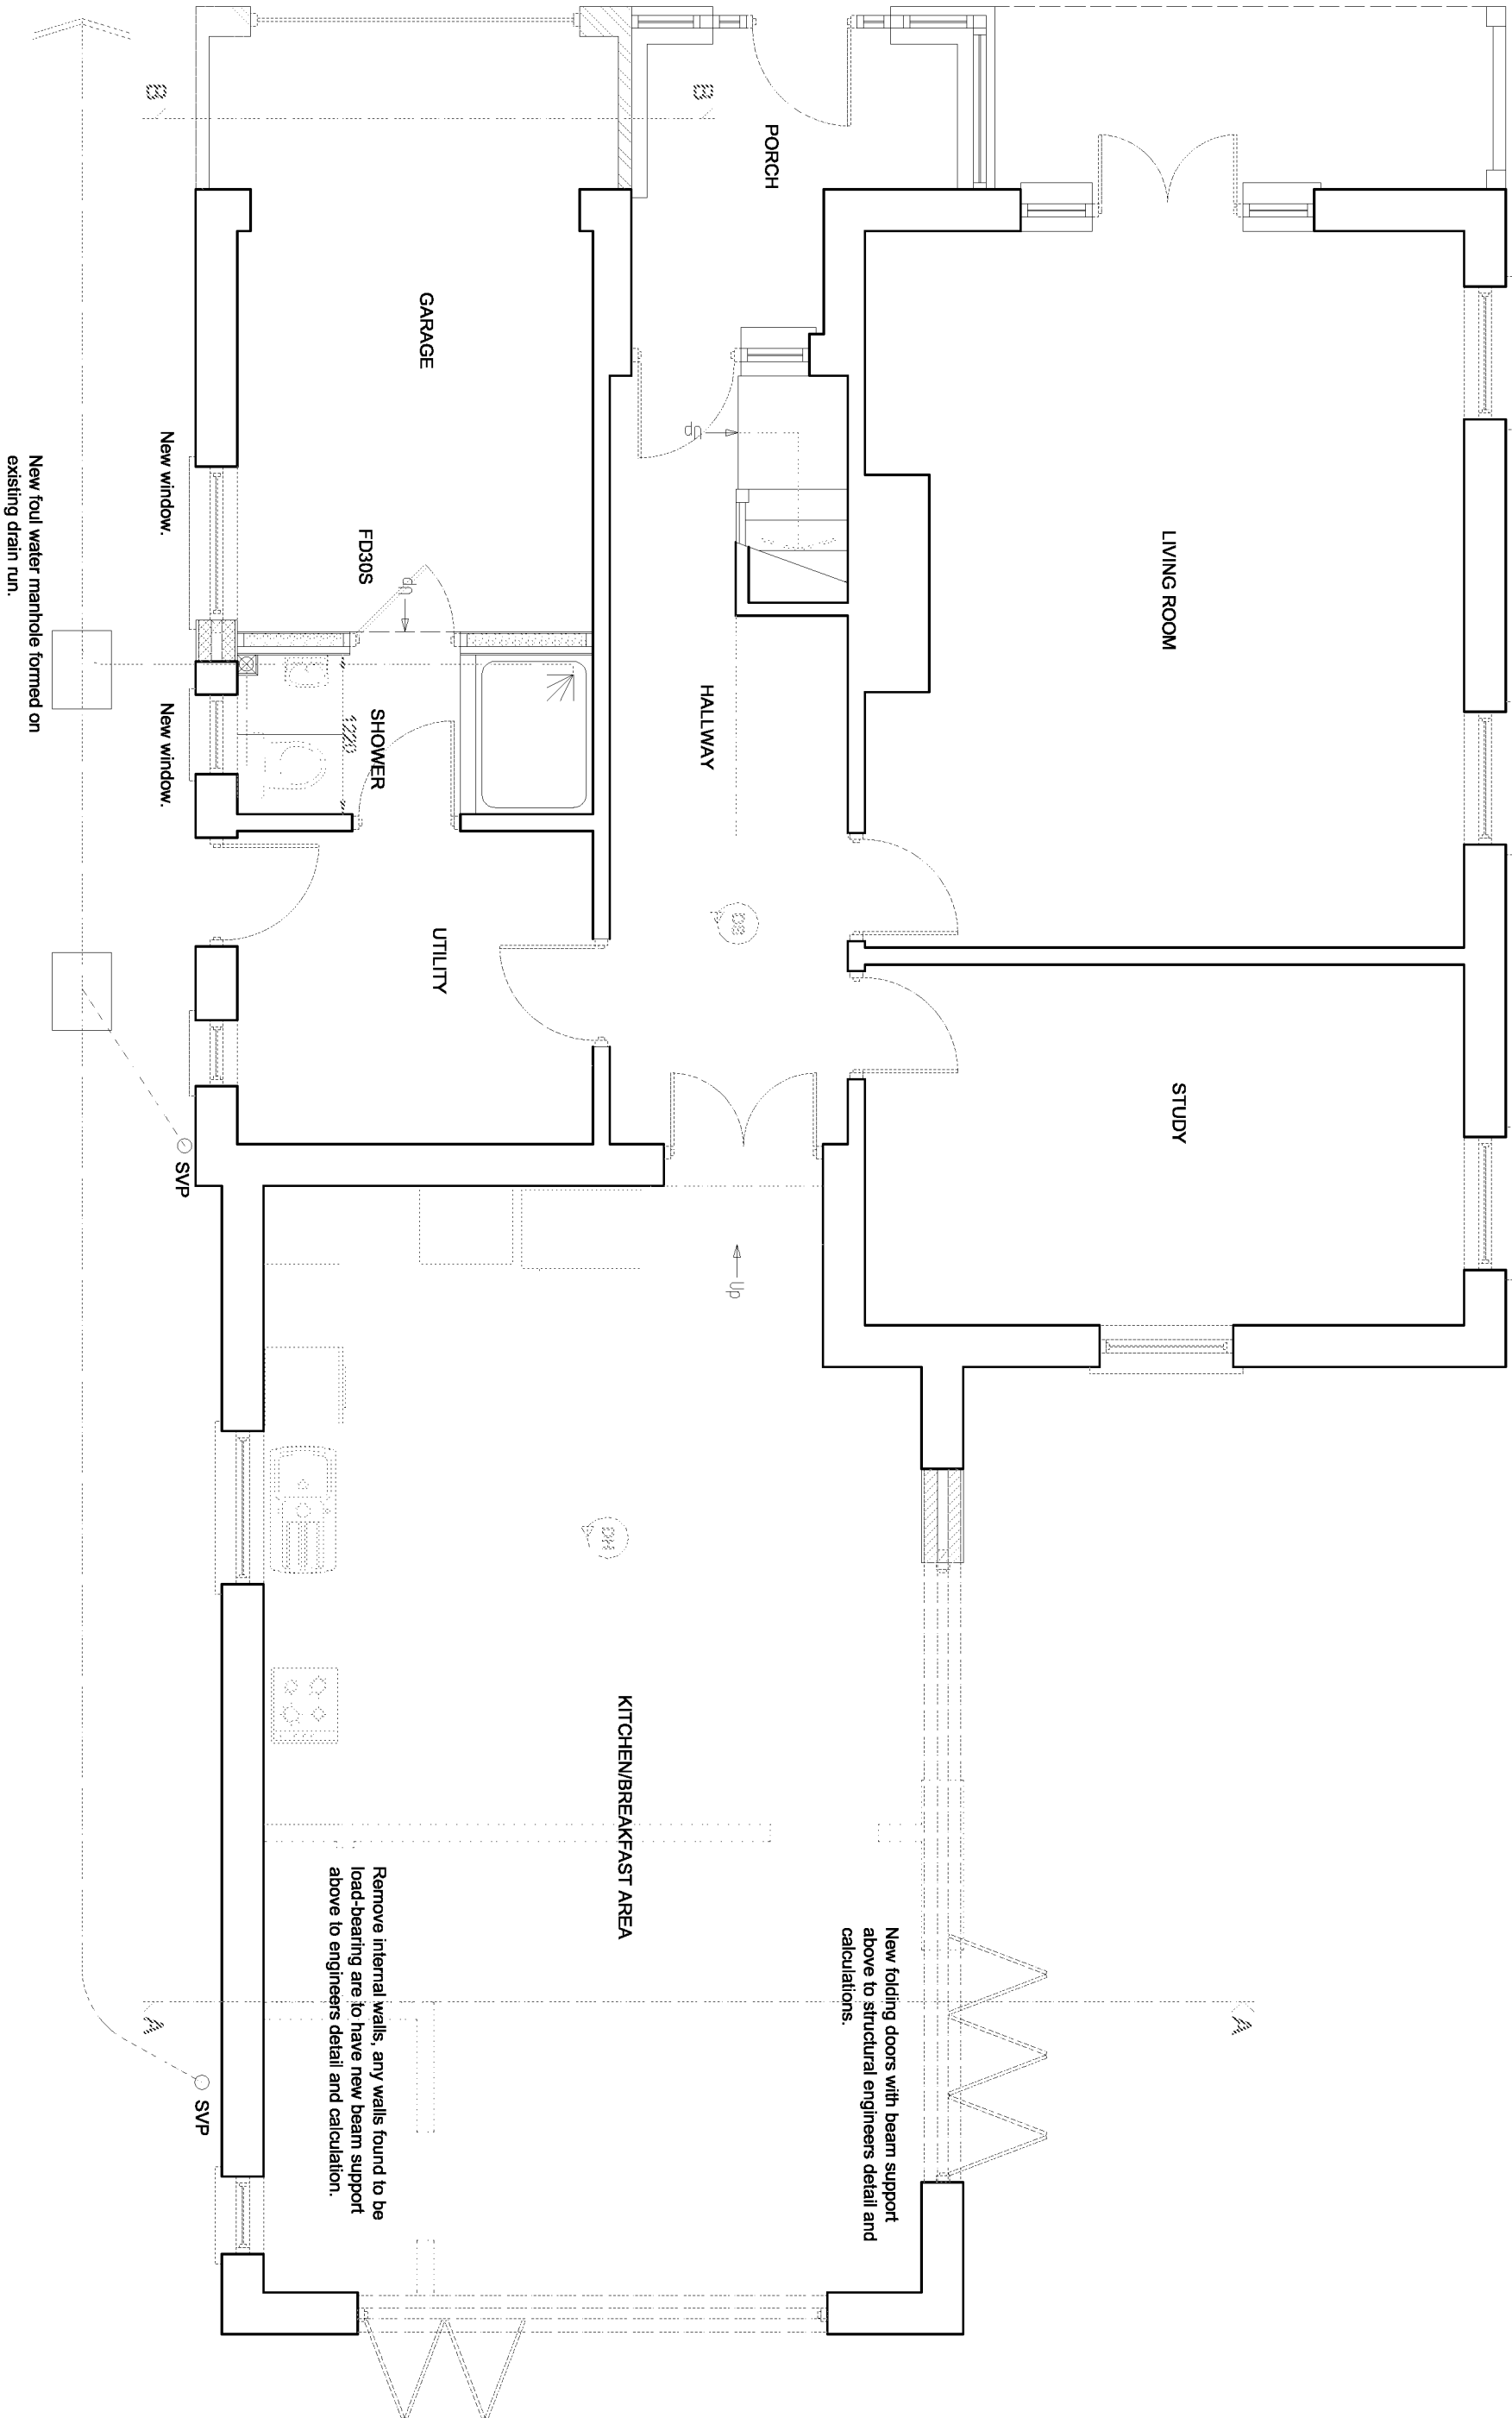

PROPOSED GROUND FLOOR PLAN



SUSSEX BUILDING CONSULTANCY LIMITED

2 SECOND AVENUE, FELPHAM,  
BOGNOR REGIS, WEST SUSSEX.

SCALE - 1/50 REV - C DATE - 31/10/2017



LABC

3 NORTHCOTE ROAD  
BOGNOR REGIS  
PO21 9LZ  
TEL/FAX - (01243) 861379