





Existing foundations where taking additional loading are to be exposed and assessed and agreed on site with Building Control.

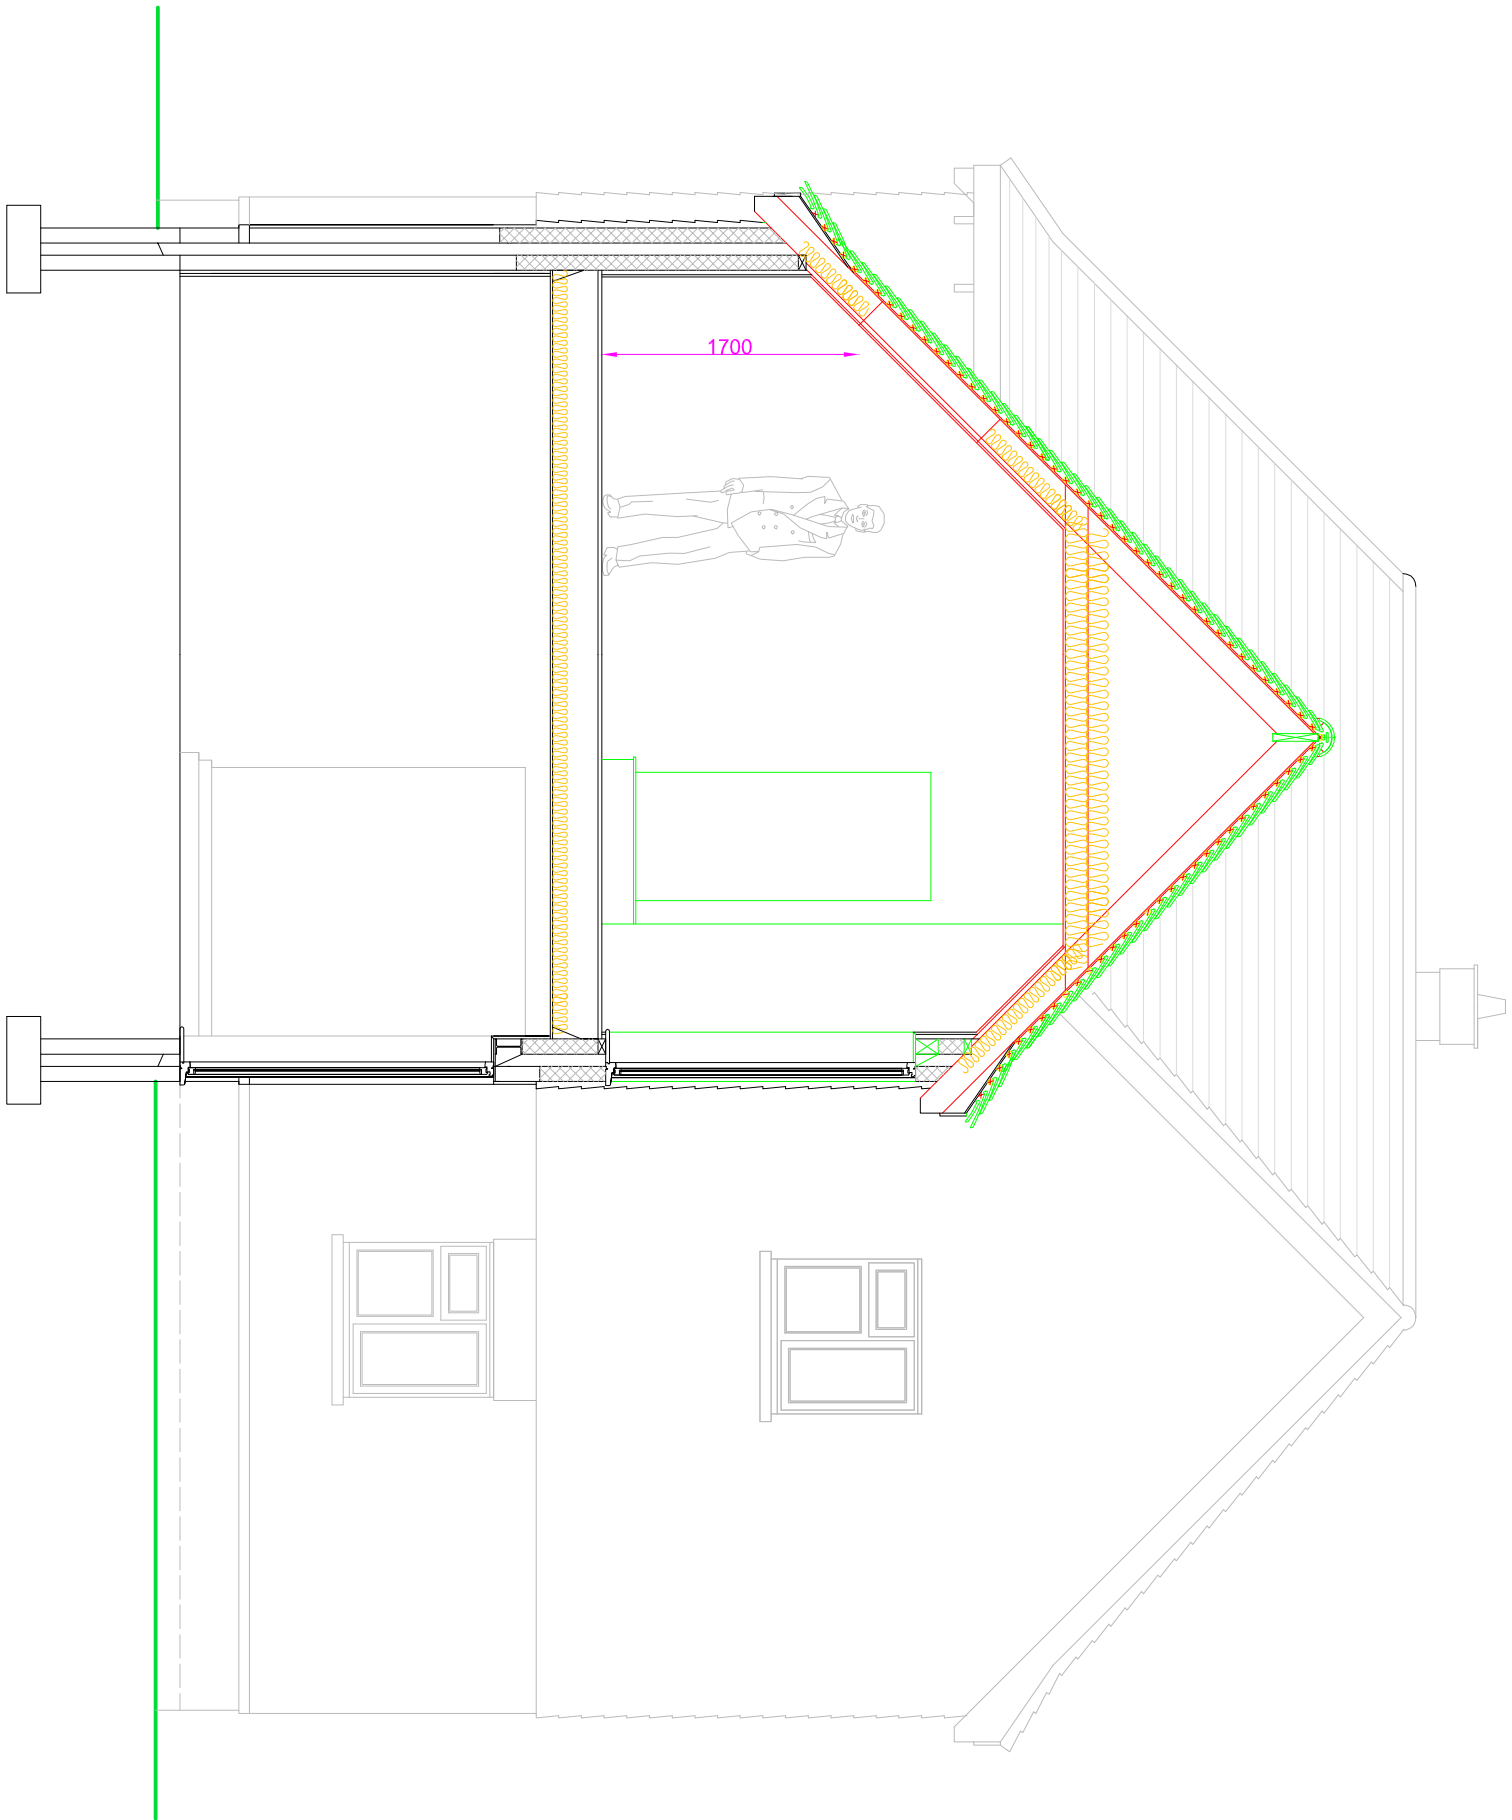

PROPOSED CROSS SECTION 'AA'

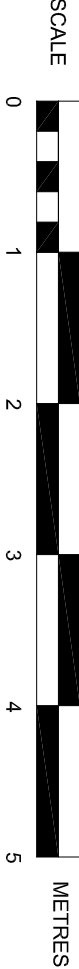

**SUSSEX BUILDING CONSULTANCY LIMITED**

2 SECOND AVENUE, FELPHAM,  
BOGNOR REGIS, WEST SUSSEX.

SCALE - 1/50 REV - DATE - 22/09/2017



LABC  
partner

3 NORTHGOTE ROAD  
BOGNOR REGIS  
PO21 5LZ  
TEL/FAX - (01243) 861379