



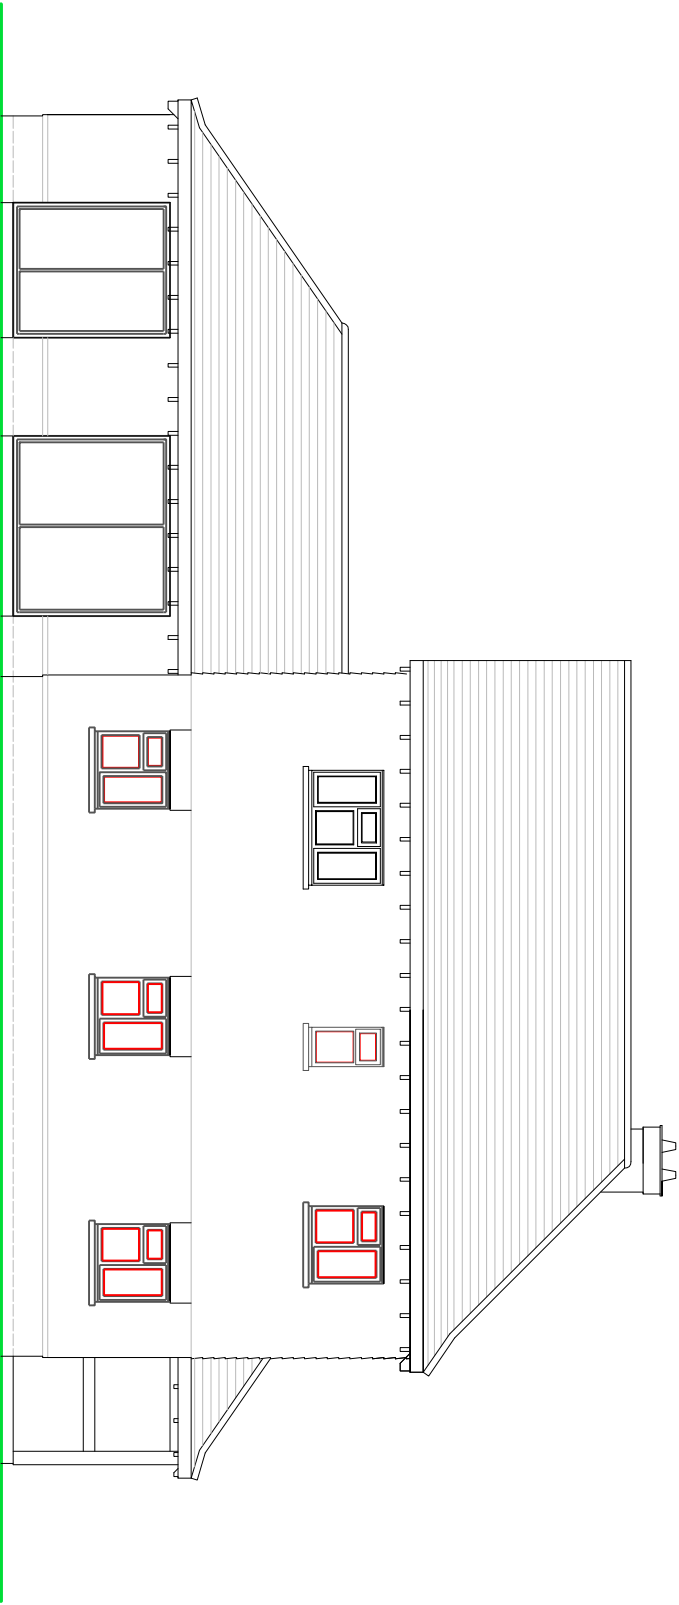

SIDE ELEVATION

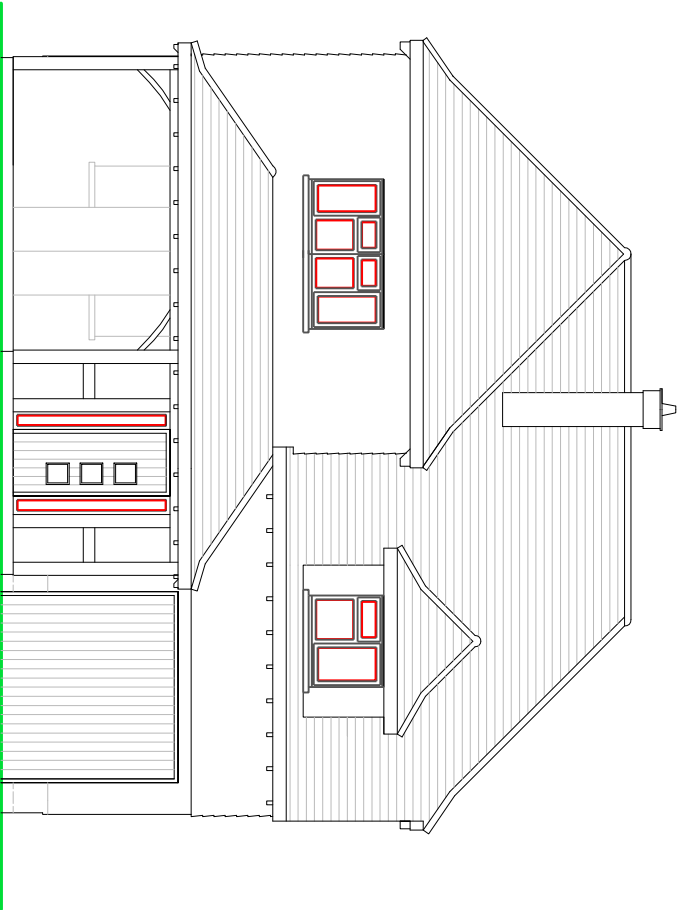


FRONT ELEVATION

NOTES


ROOF - Plain concrete tiles.

WALLS - Mixture of face brick, painted render and stained weatherboarding cladding above.


WINDOWS/DOORS - Mahogany effect PVC framed double glazed units.

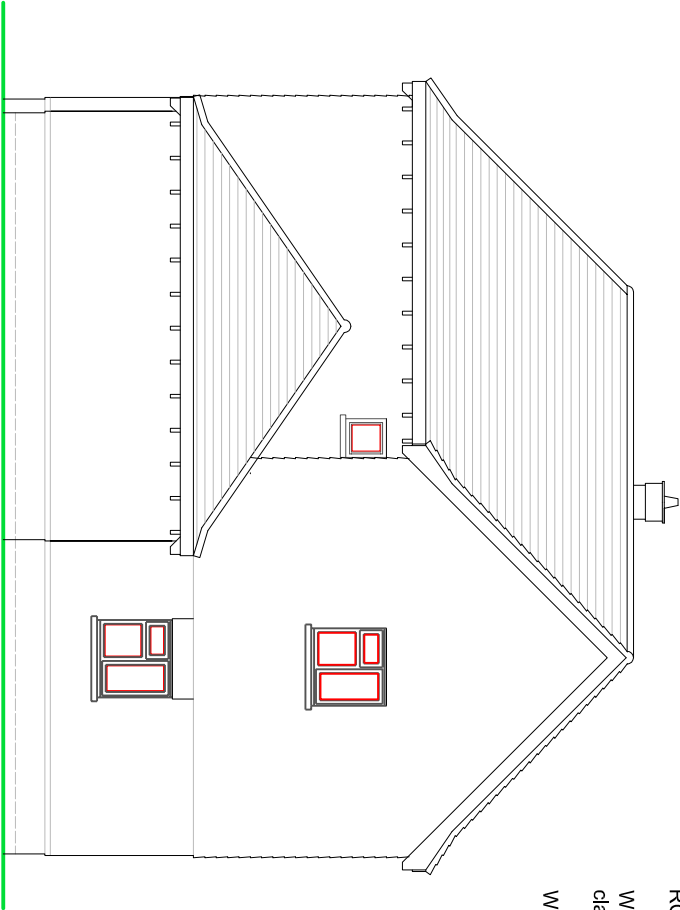

REAR ELEVATION

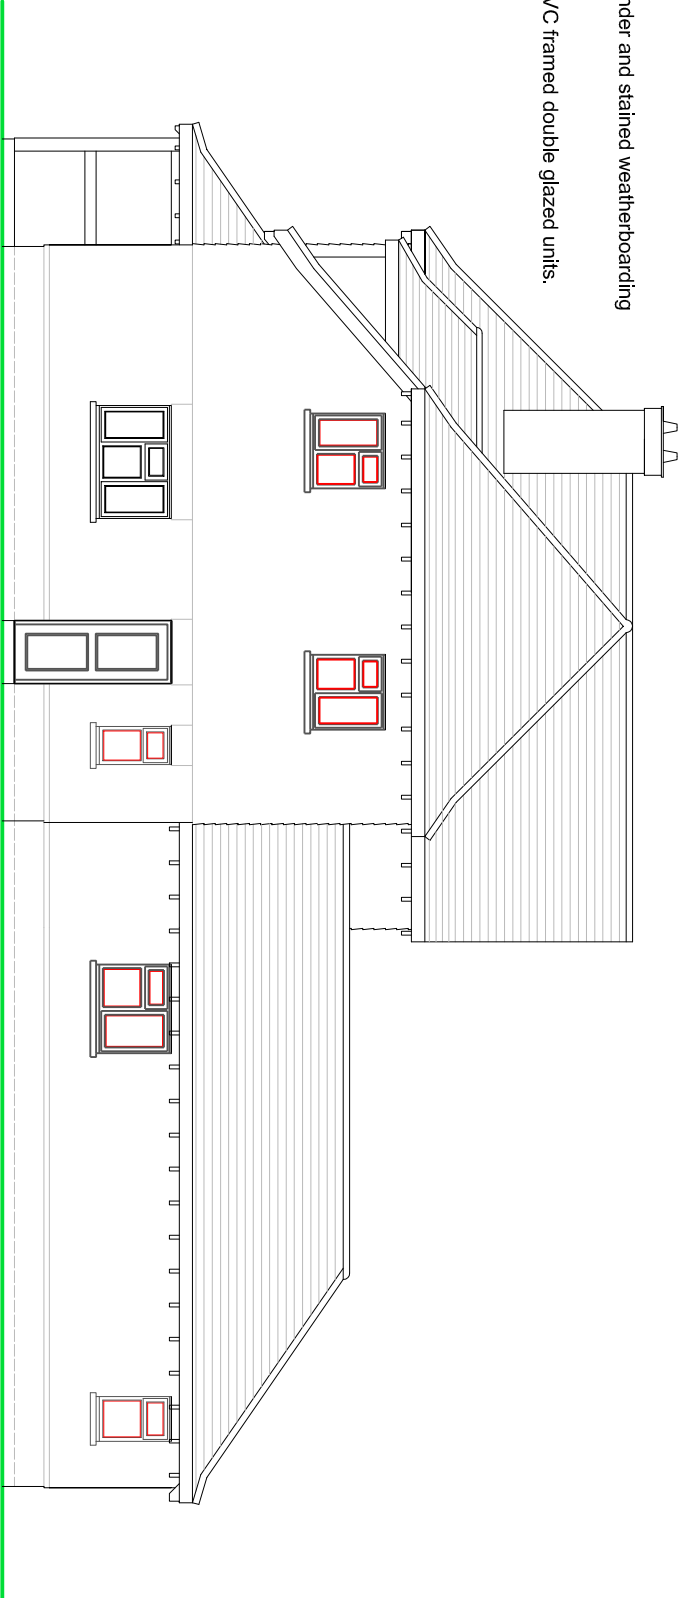

SIDE ELEVATION

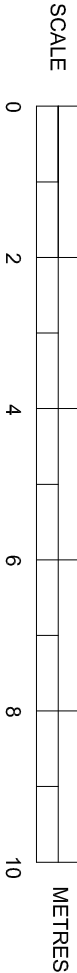

EXISTING ELEVATIONS

SUSSEX BUILDING CONSULTANCY LIMITED

2 SECOND AVENUE, FELPHAM,
BOGNOR REGIS, WEST SUSSEX.

SCALE - 1/100 REV - DATE - 20/09/2017

LABC
partner

3 NORTHCOTE ROAD
BOGNOR REGIS
PO26 1LZ
TEL - (01243) 881379