


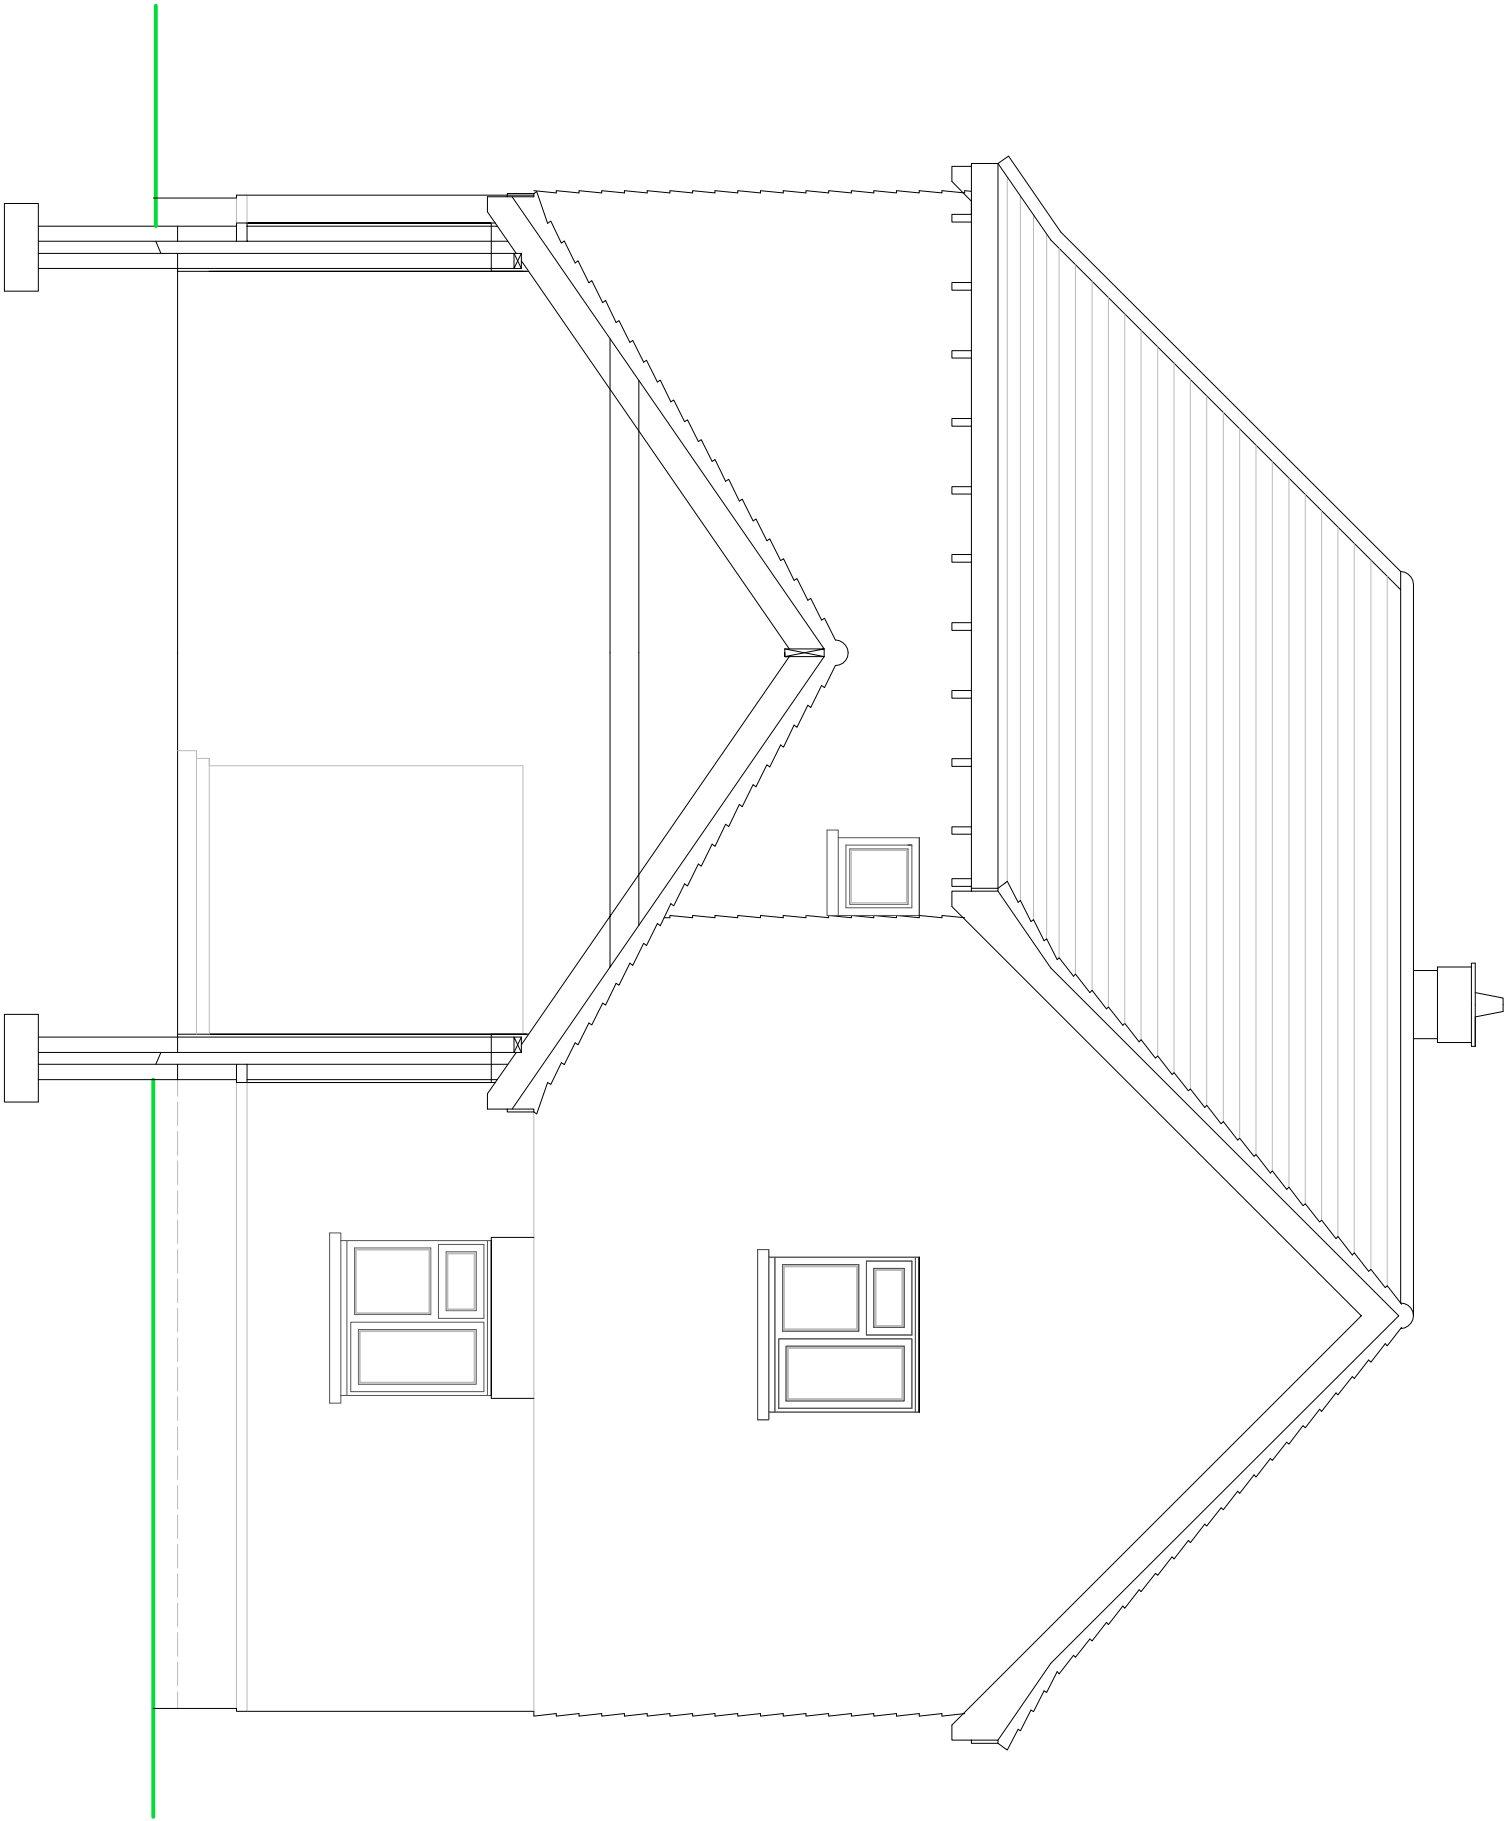

Ffl Ceiling


2,430

Gfl Ceiling

2,555

Main house G Fl Level
Kitchen G Fl Level - & dpc
GL

SCALE

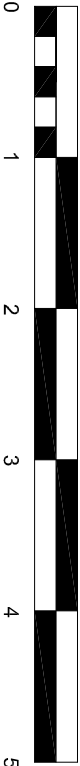

METRES

EXISTING CROSS SECTION 'AA'

SUSSEX BUILDING CONSULTANCY LIMITED

2 SECOND AVENUE, FELPHAM,
BOGNOR REGIS, WEST SUSSEX.

SCALE - 1/50 REV - DATE - 20/09/2017

partner
LABC

3 NORTHCOOTE ROAD
BOGNOR REGIS
PO21 5LZ

TEL/FAX - (01243) 861379