
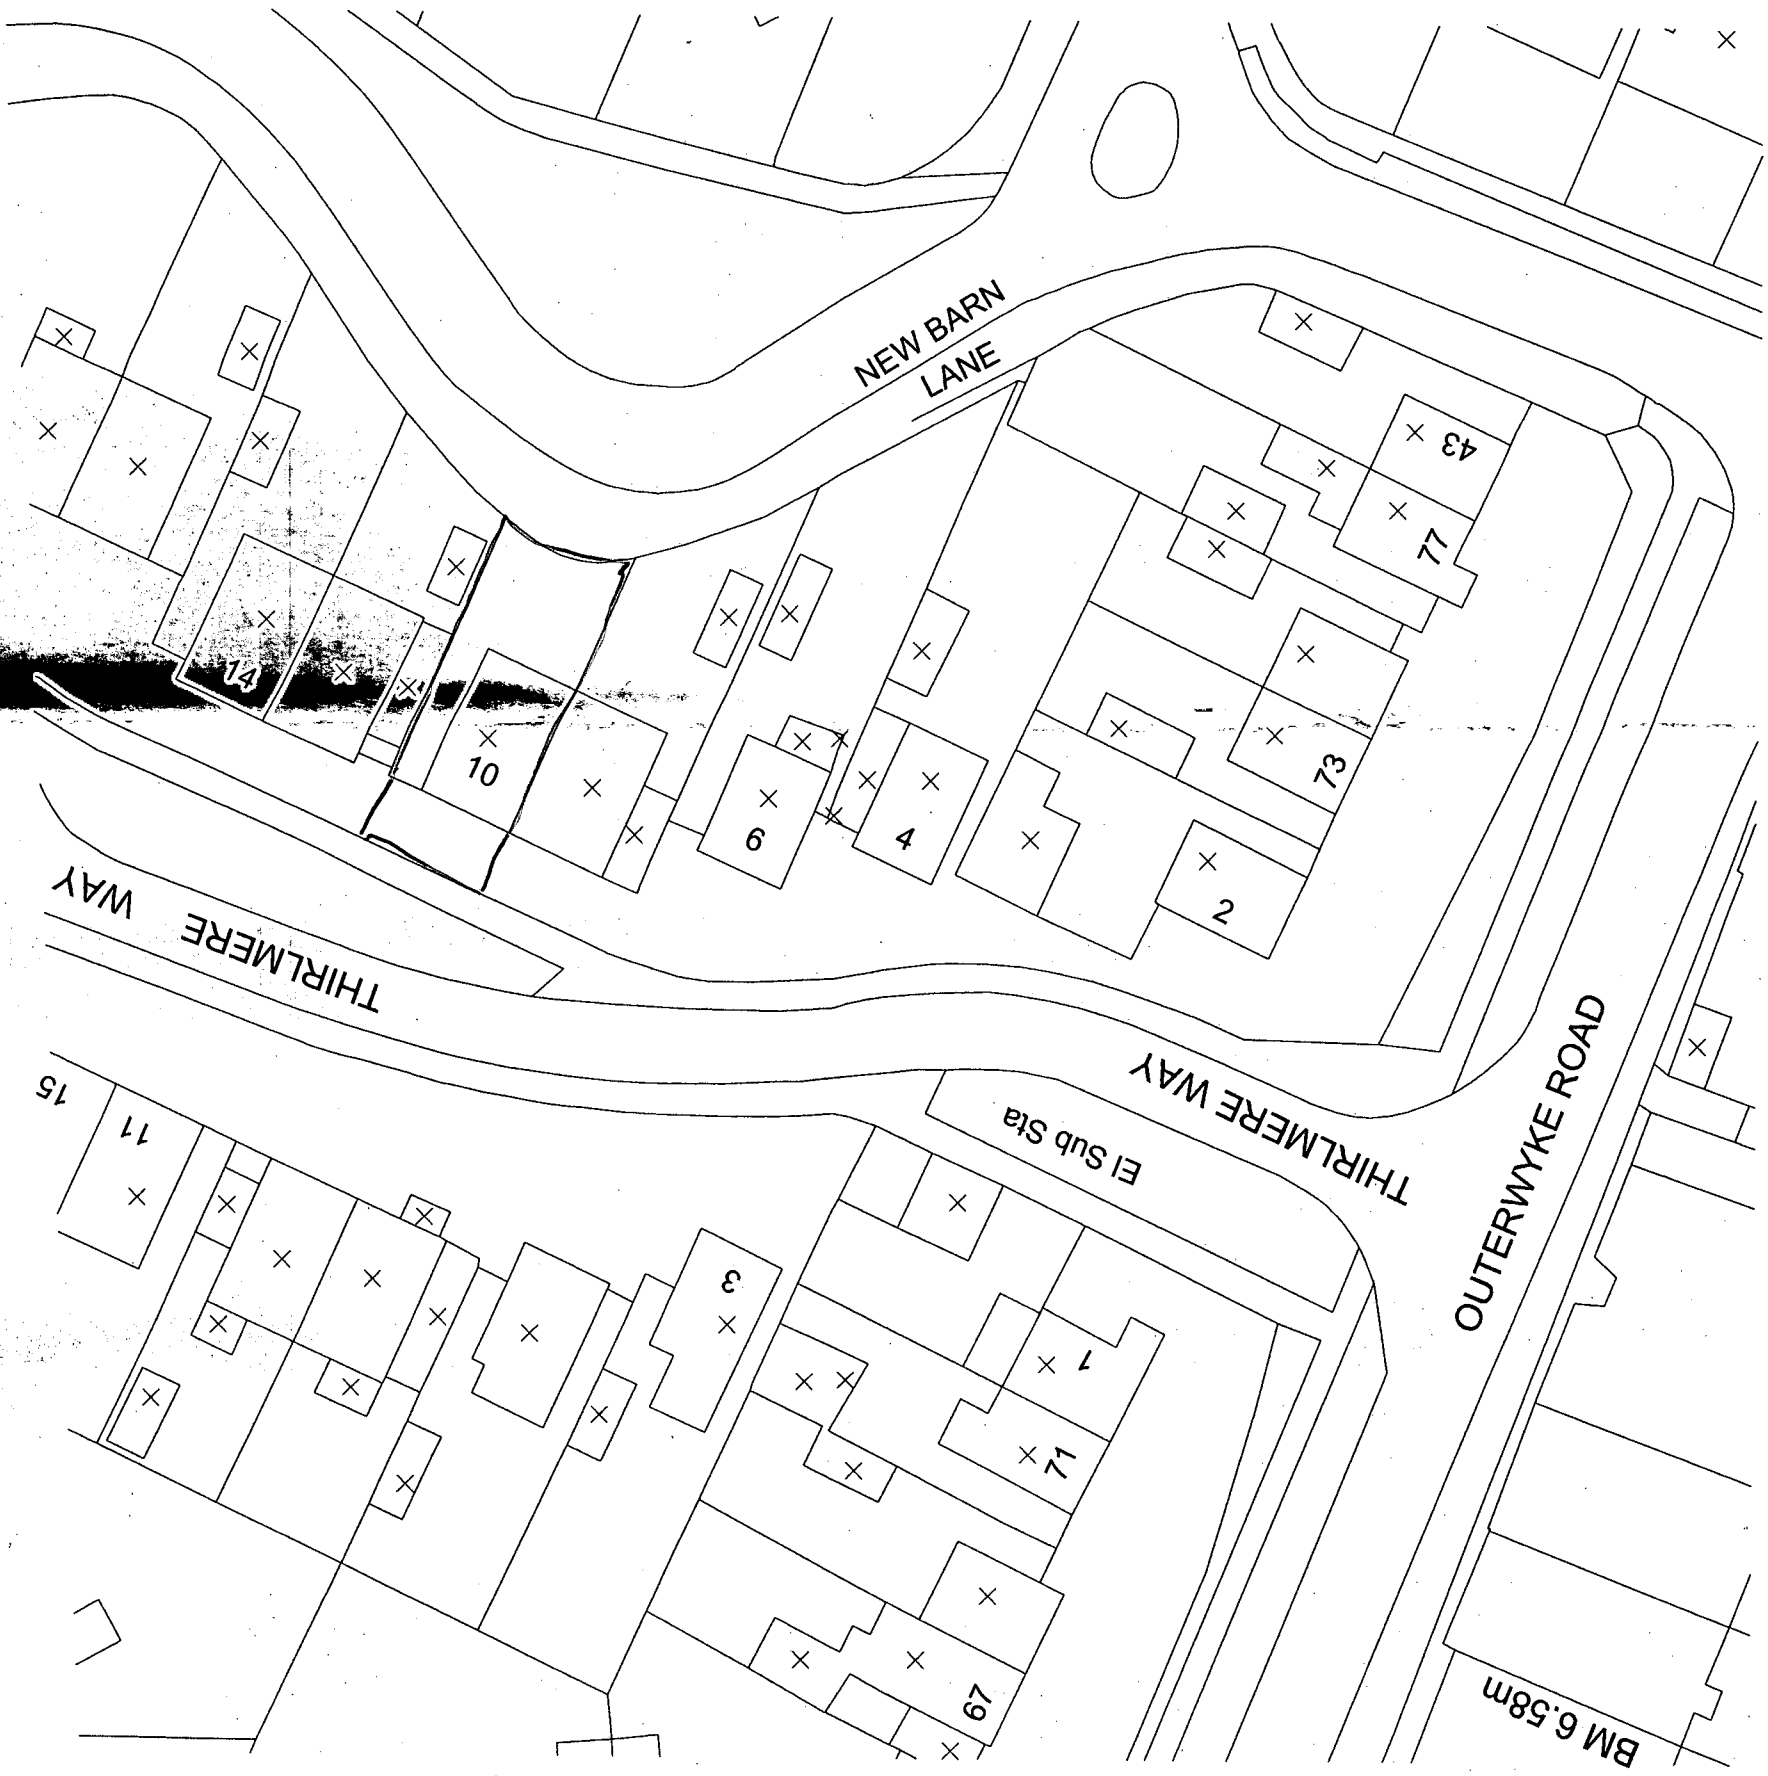


ARUN DISTRICT COUNCIL			
No.	AP	161	08
RECEIVED			

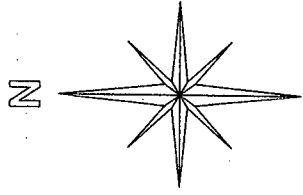

Michael Pearce & Associates Ltd
Chartered Surveyors - Architectural Consultants
3 West Ridings. East Preston. West Sussex. BN16 2TD

Tel 01903 786839
Mob 07812 195560
e-mail:michael@mpa-surveyors.co.uk

LOFT CONVERSION
10 THIRLMERE WAY, FELPHAM

DRW NO 10 SCALE 1/500
SITE PLAN