



ARUN DISTRICT COUNCIL			
No.	FP	161	08
RECEIVED			

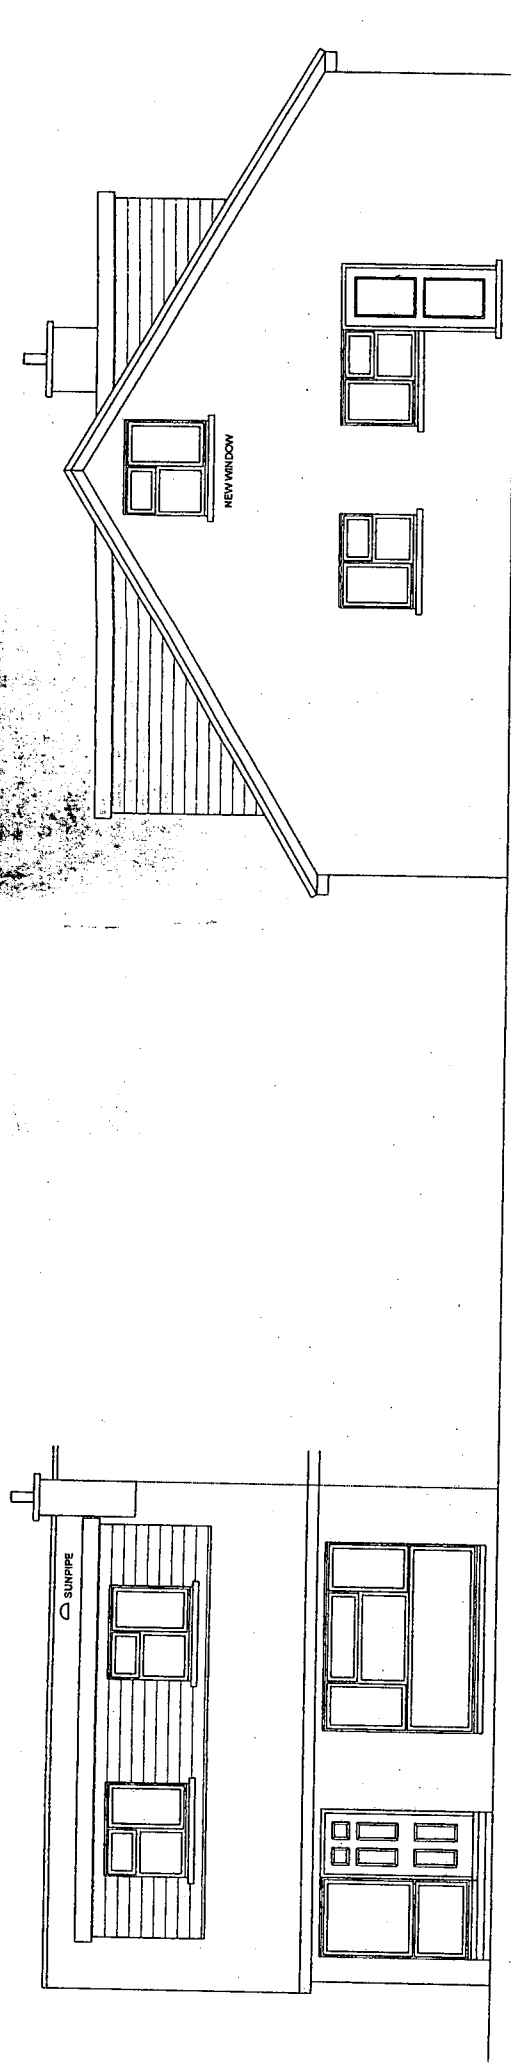

FRONT ELEVATION (NORTH / WEST)

SIDE ELEVATION (NORTH / EAST)

MATERIALS :-
ROOF - FLAT FELTED
DORMER WALLS - TILE HUNG

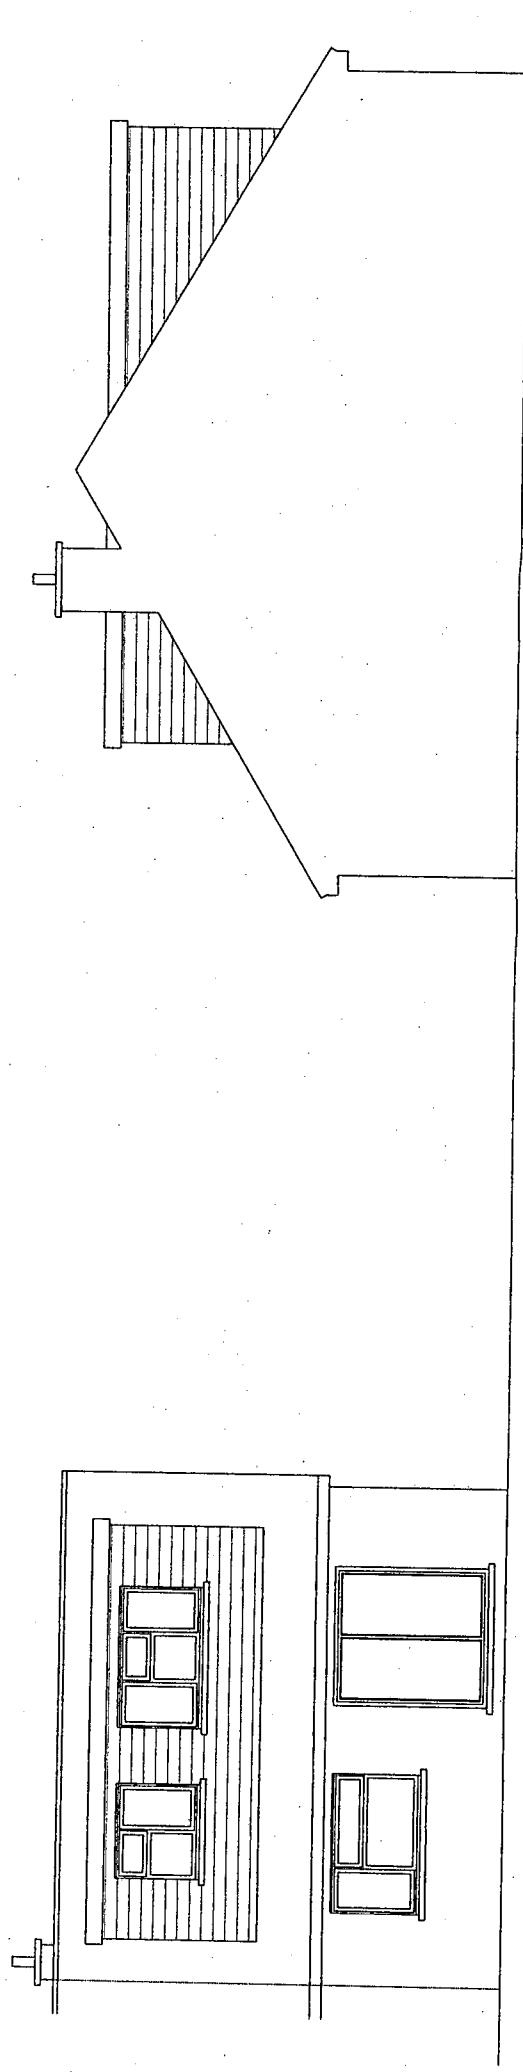

REAR ELEVATION (SOUTH / EAST)

SIDE ELEVATION (SOUTH / WEST)



Michael Pearce & Associates Ltd
Chartered Surveyors - Architectural Consultants
3 West Ridings. East Preston. West Sussex. BN16 2TD

Tel 01903 786839
Mob 07812 195560
e-mail: michael@mpa-surveyors.co.uk

LOFT CONVERSION
10 THIRLMERE WAY, FELPHAM

DRW NO 5 SCALE 1/100
PROPOSED ELEVATIONS