


ARUN DISTRICT COUNCIL			
No.	FP	161	08
RECEIVED			

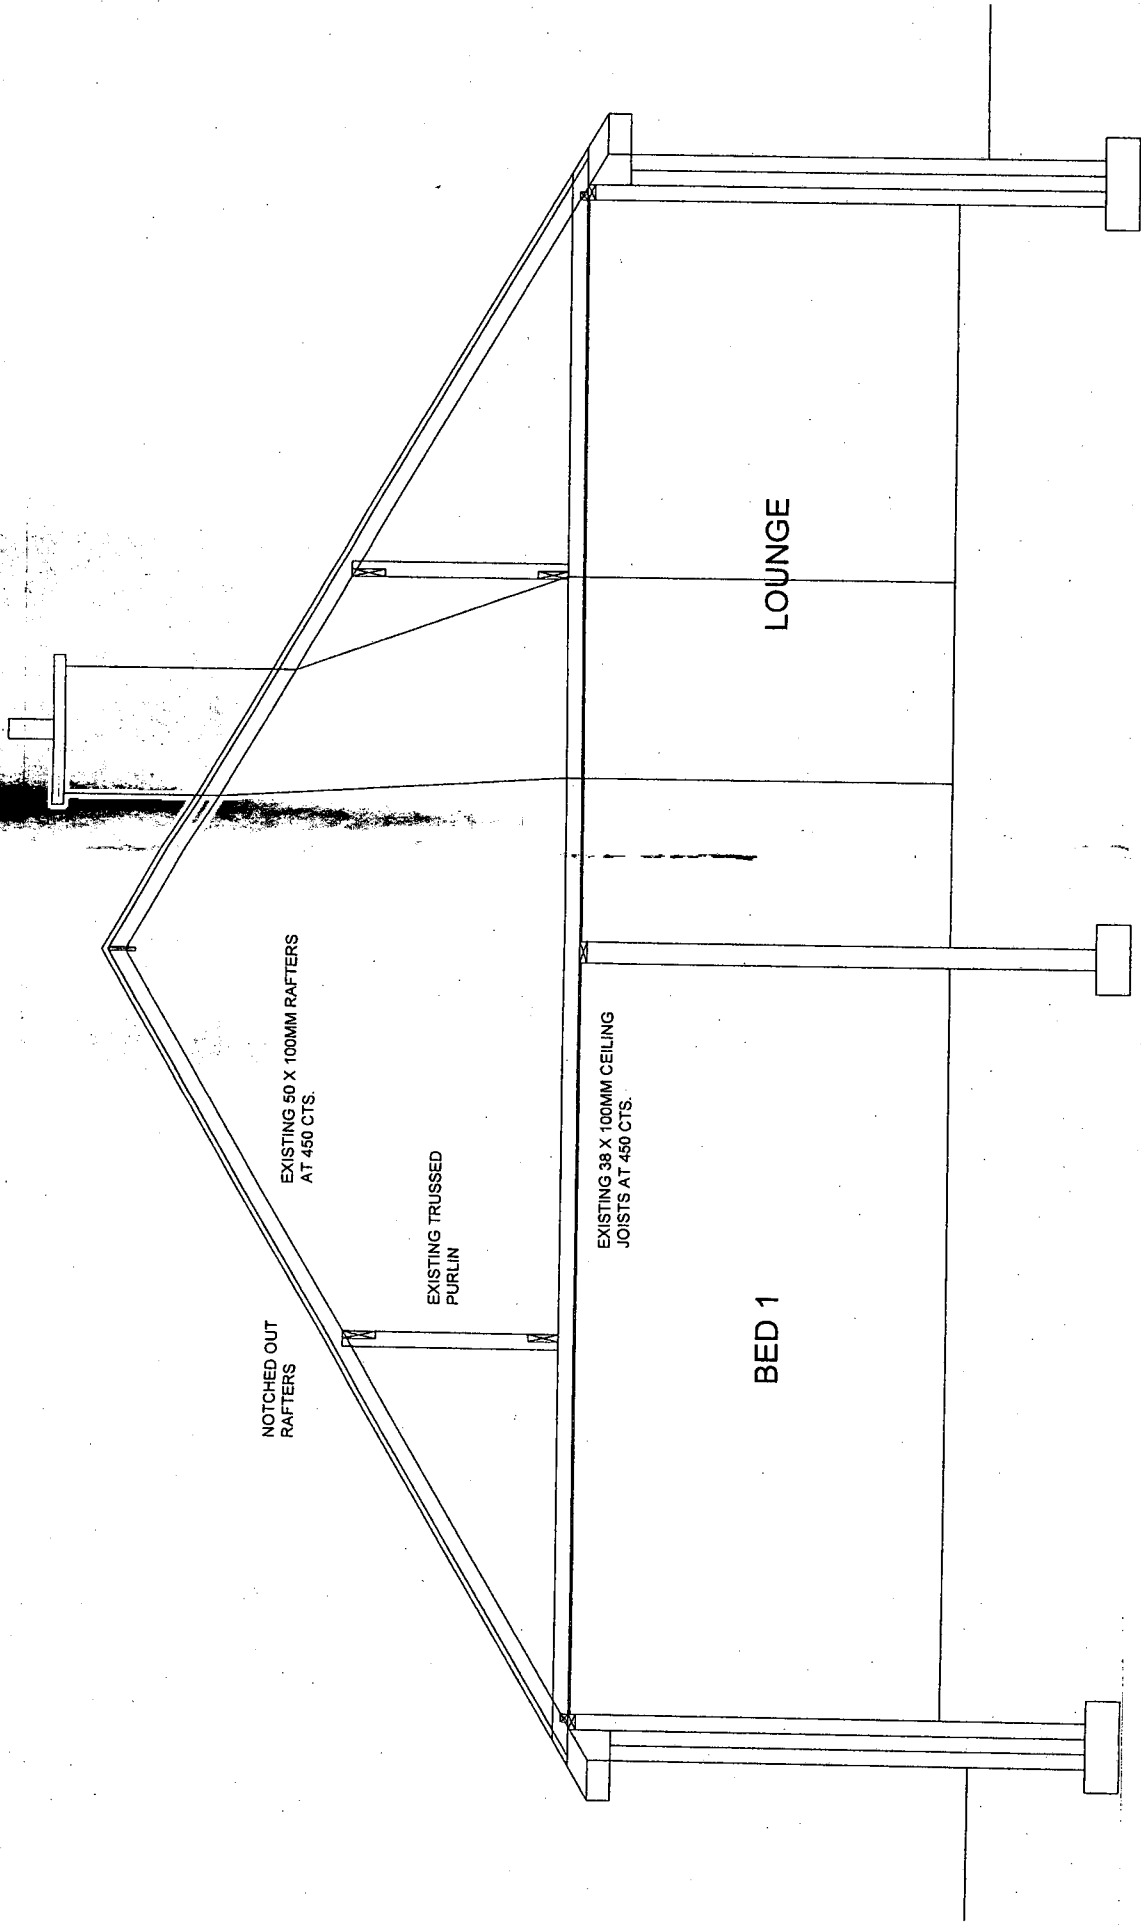

	Michael Pearce & Associates Ltd Chartered Surveyors - Architectural Consultants 3 West Ridings. East Preston. West Sussex. BN16 2TD	Tel 01903 786839 Mob 07812 195560 e-mail:michael@mpa-surveyors.co.uk	LOFT CONVERSION 10 THIRLMERE WAY, FELPHAM.	DRW NO 6 SCALE 1/50 EXISTING SECTION
---	---	--	---	--