




ARUN DISTRICT COUNCIL			
No.	161	08	
RECEIVED			

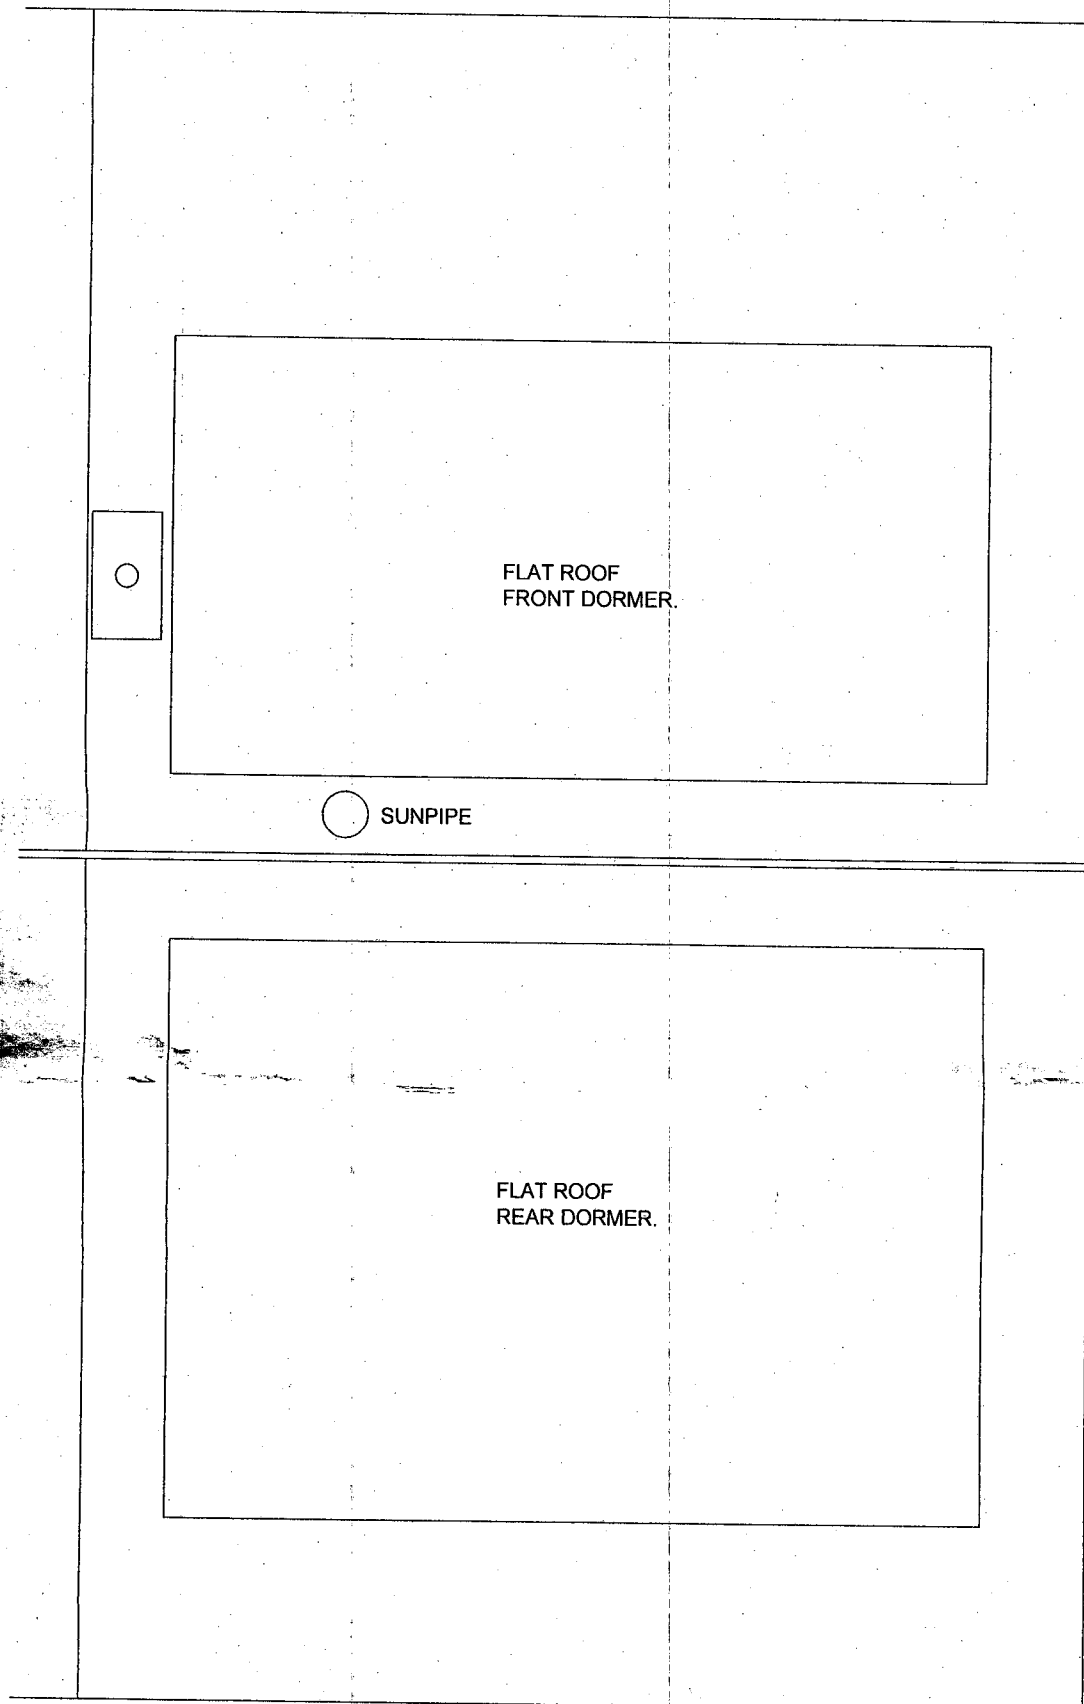

Michael Pearce & Associates Ltd
Chartered Surveyors - Architectural Consultants
Tel 01903 786839 Mob 07812 195560

LOFT CONVERSION
10 THIRLMERE WAY, FELPHAM.

DRW NO 8 SCALE 1/50
PROPOSED ROOF PLAN