



ARUN DISTRICT COUNCIL

No. FP

161

08

RECEIVED

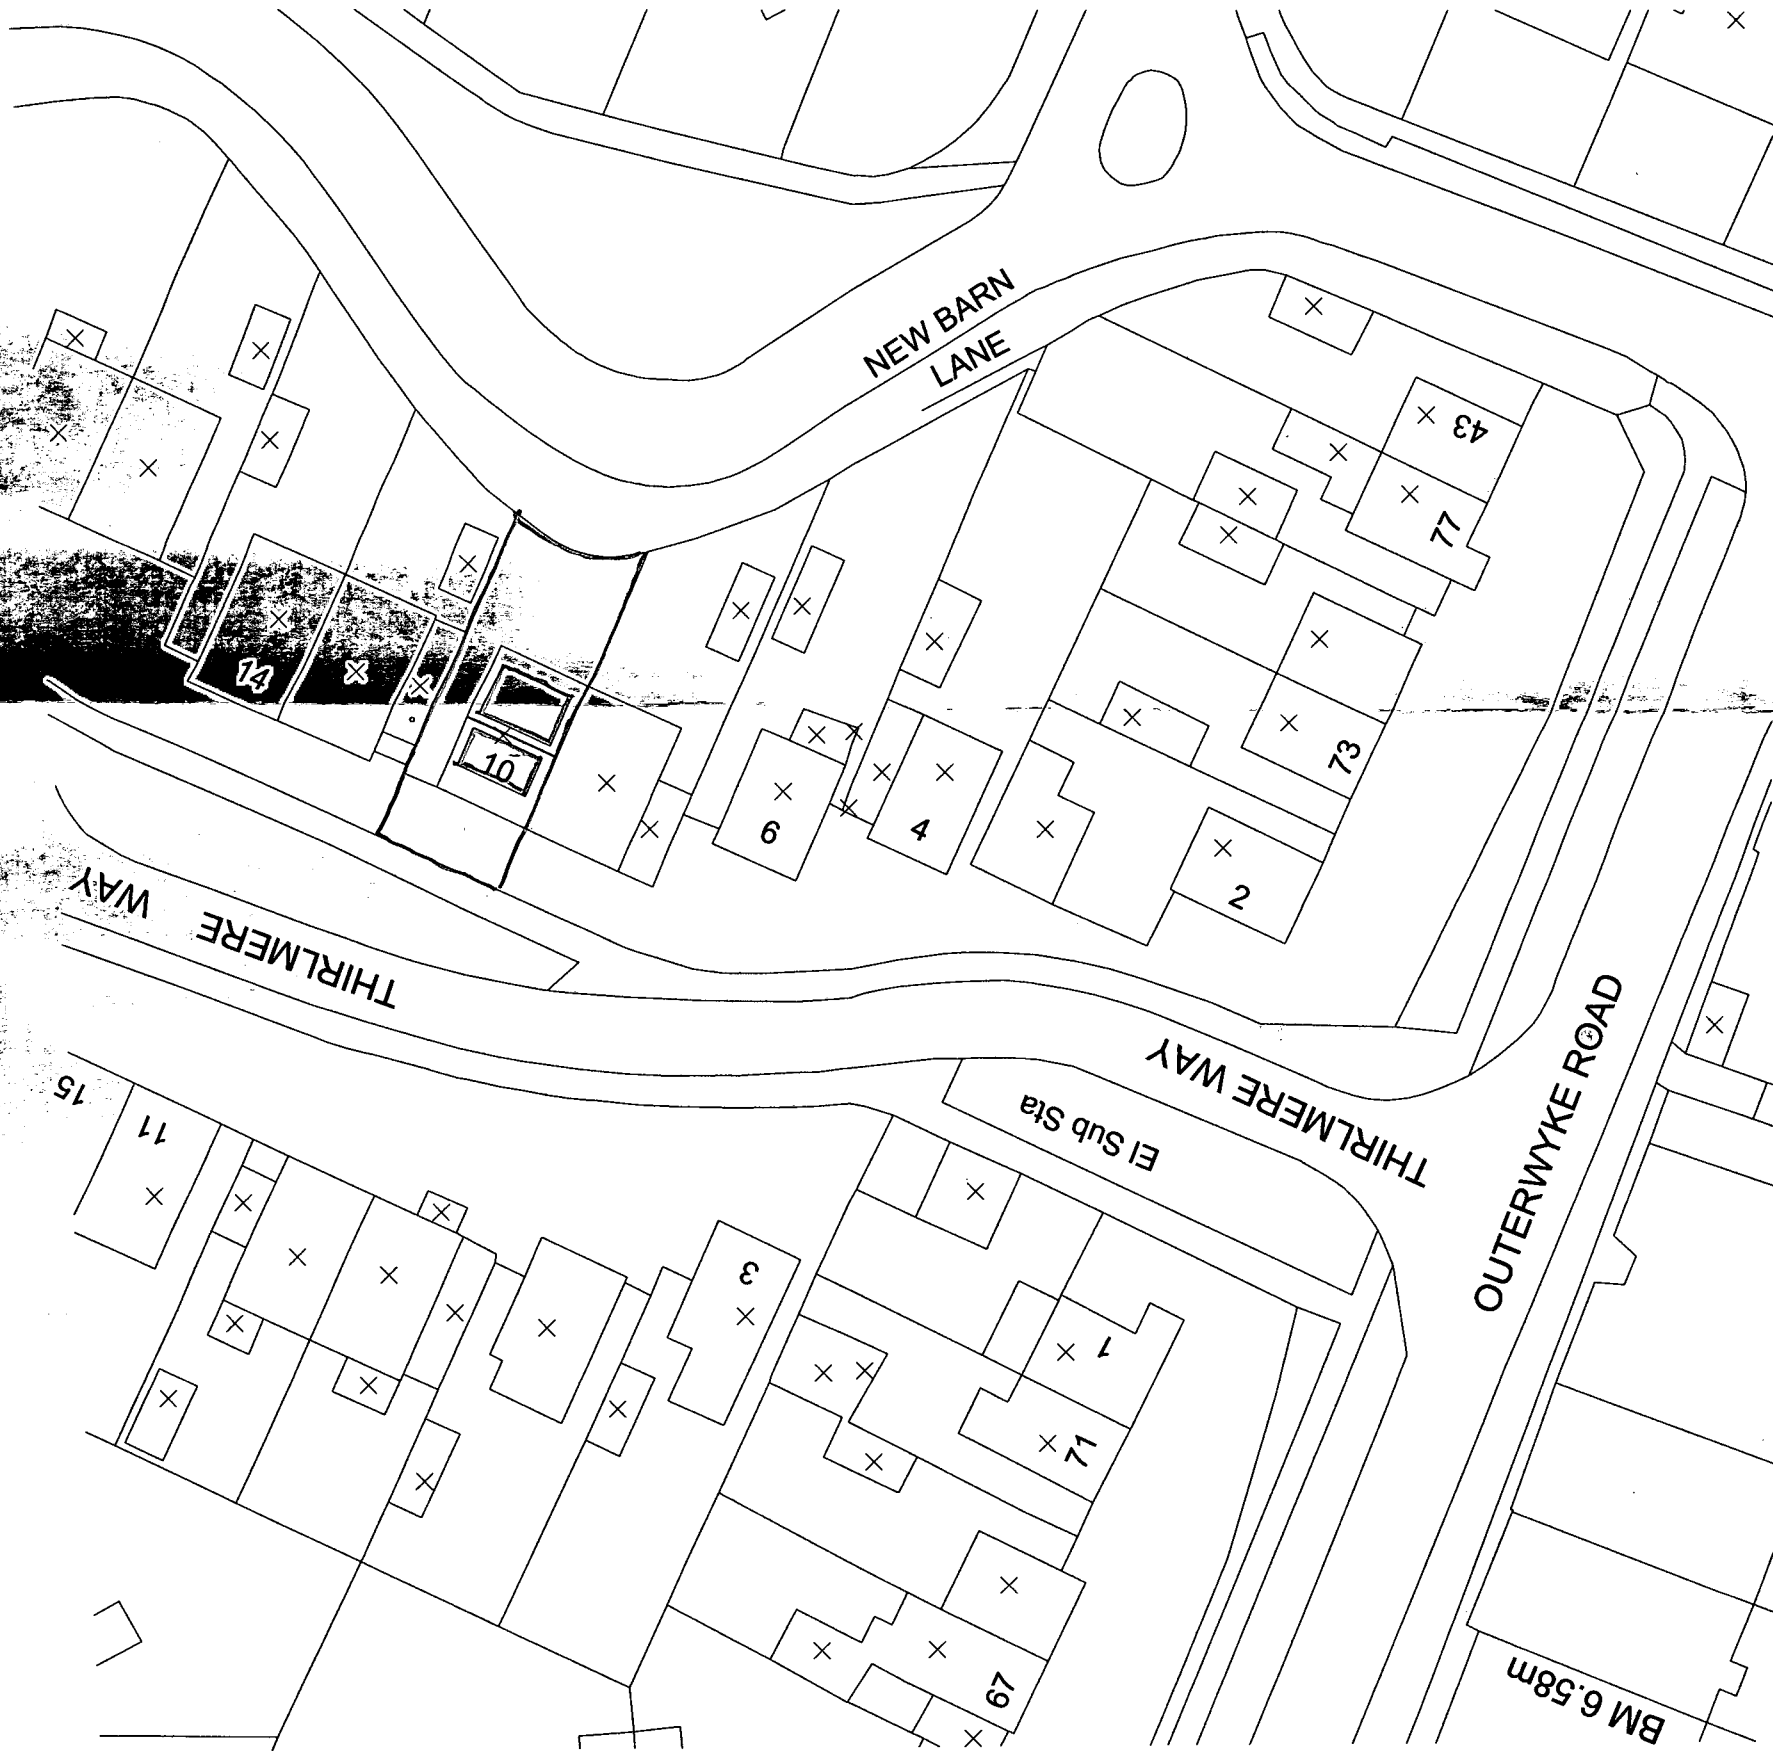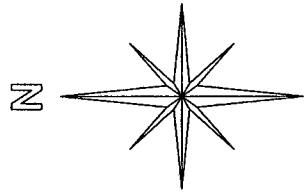

DRW NO 10 SCALE 1/500

SITE PLAN

LOFT CONVERSION

10 THIRLMERE WAY, FELPHAM

Tel 01903 786839

Mob 07812 195560

e-mail: michael@mpa-surveyors.co.uk

Michael Pearce & Associates Ltd

Chartered Surveyors - Architectural Consultants

3 West Ridings, East Preston, West Sussex. BN16 2TD

