



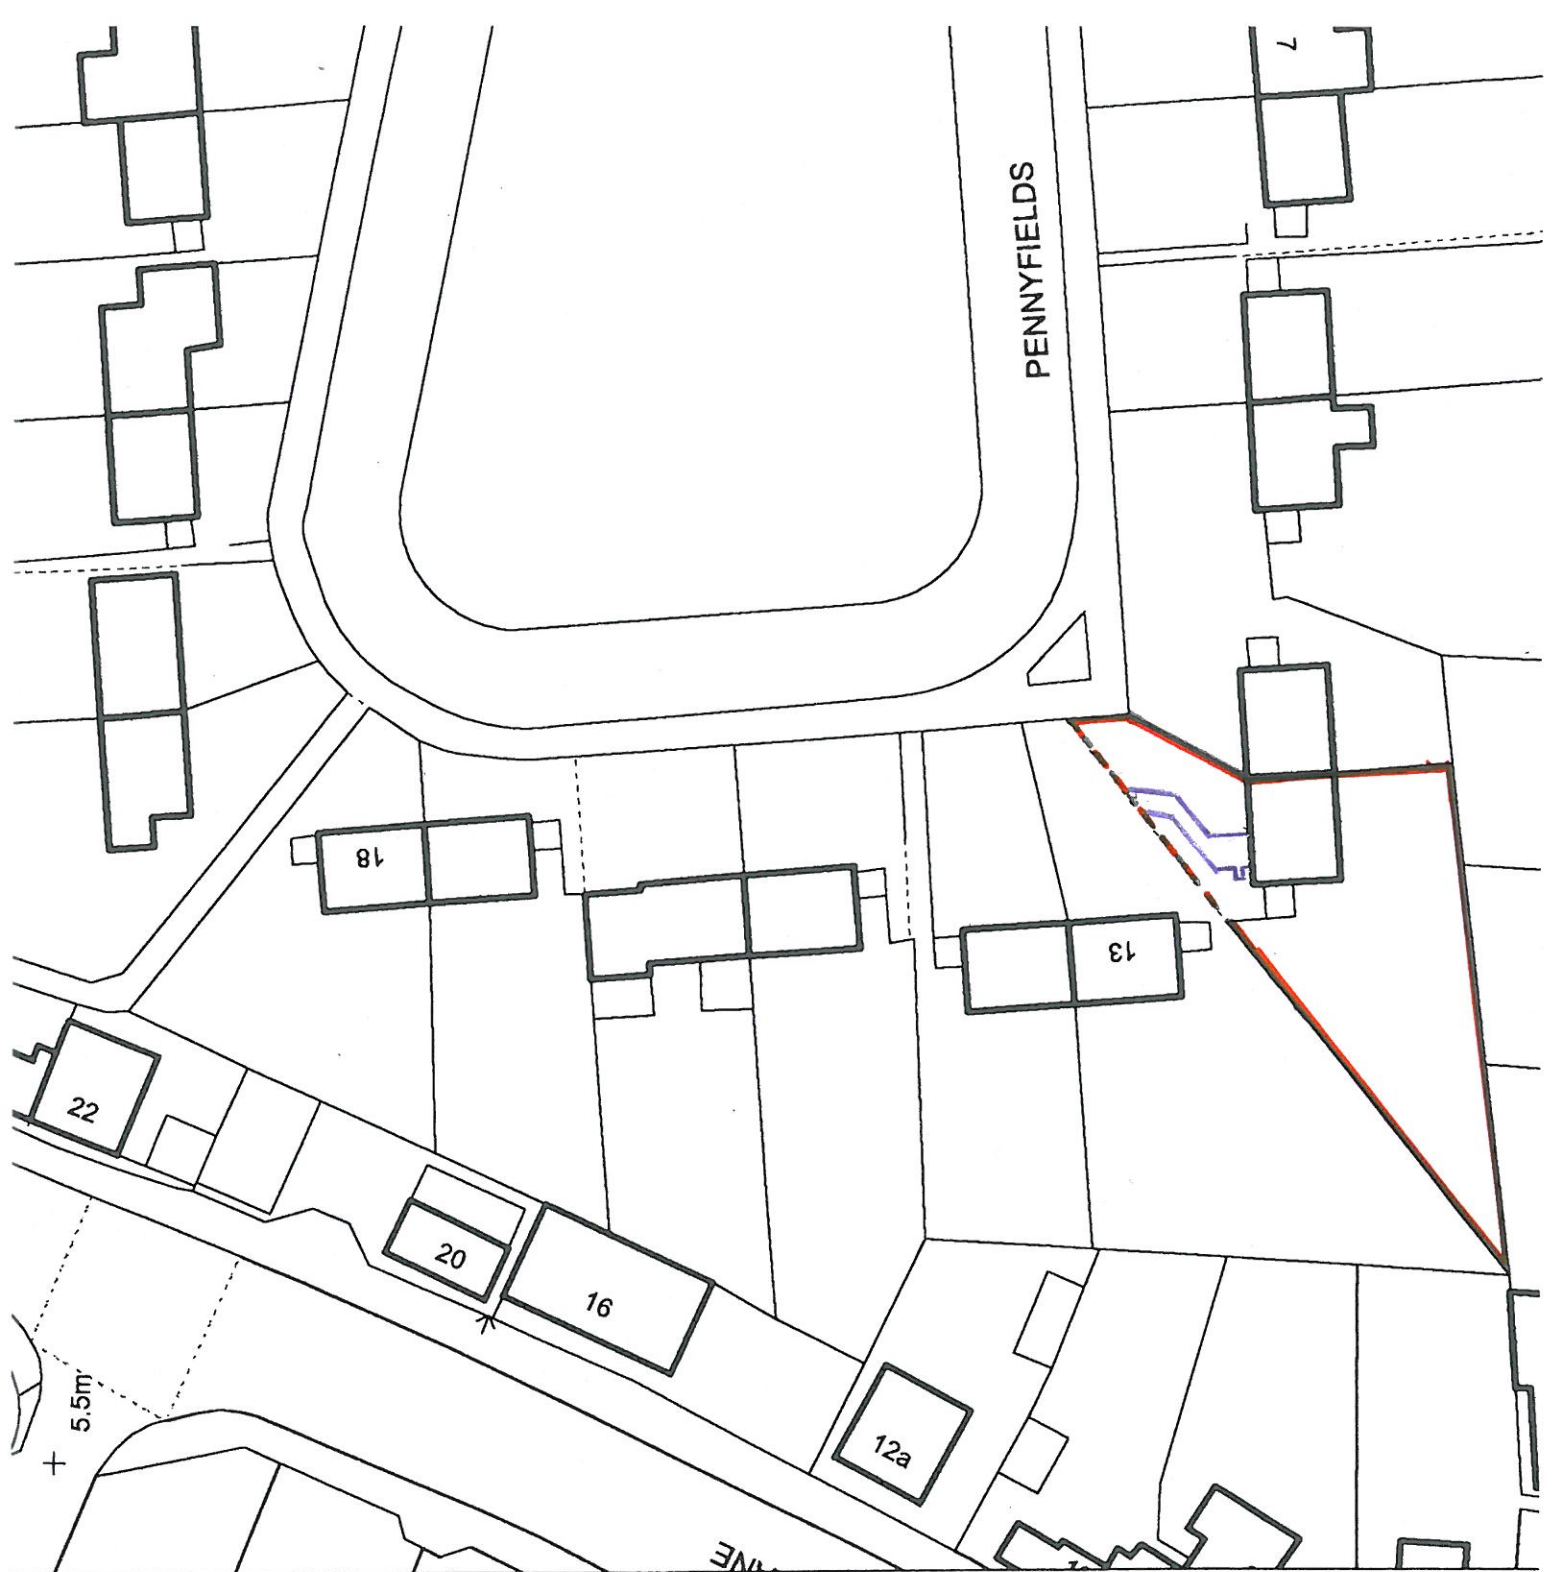

BLOCK PLAN

1:500

0 5m 10m
SCALE BAR

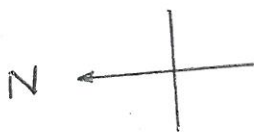

12 PENNYFIELDS
BOGNOR REGIS
PO 22 6BN