


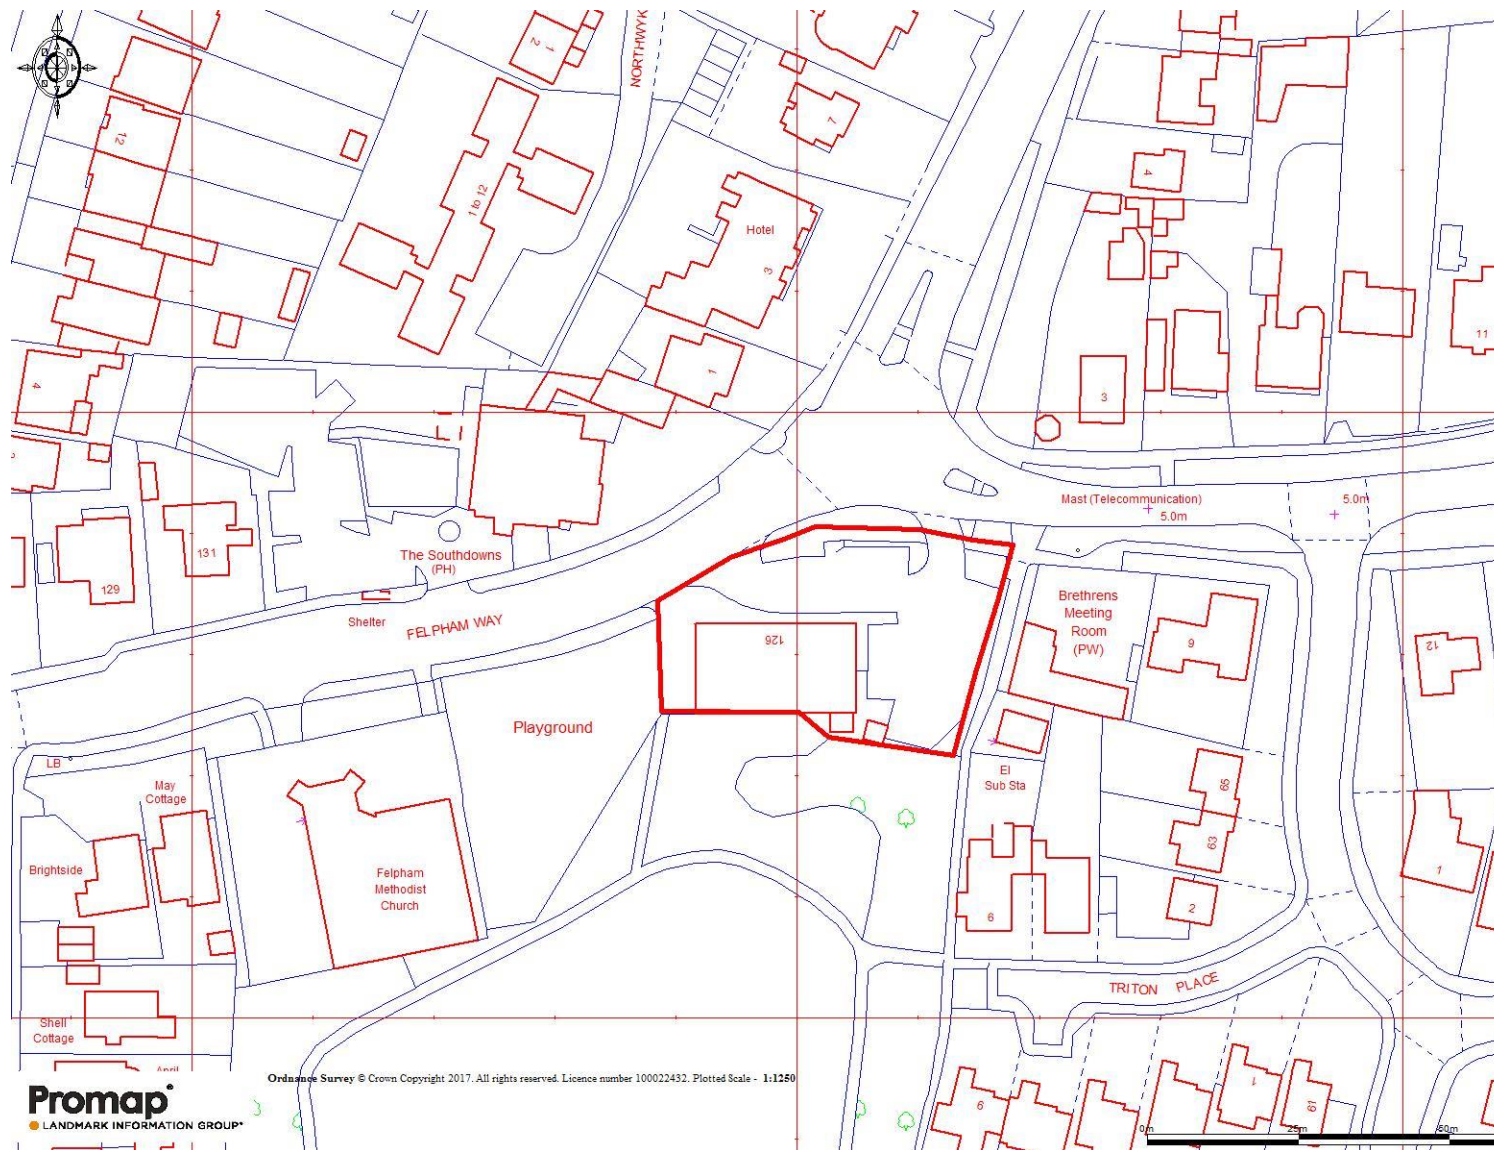

**MRPP**  
**MARTIN ROBESON**  
**PLANNING PRACTICE**  
*Town Planning Consultants*  
*Development Advocacy*

Title: Site Location Plan

Job No: 2875

Job: Tesco  
Express

Plan: MRPP2

Scale: 1:1250 @A4

Date: June 2017

Drawn by: JF

© Crown copyright 2006.  
 Licence number ES100044008.