


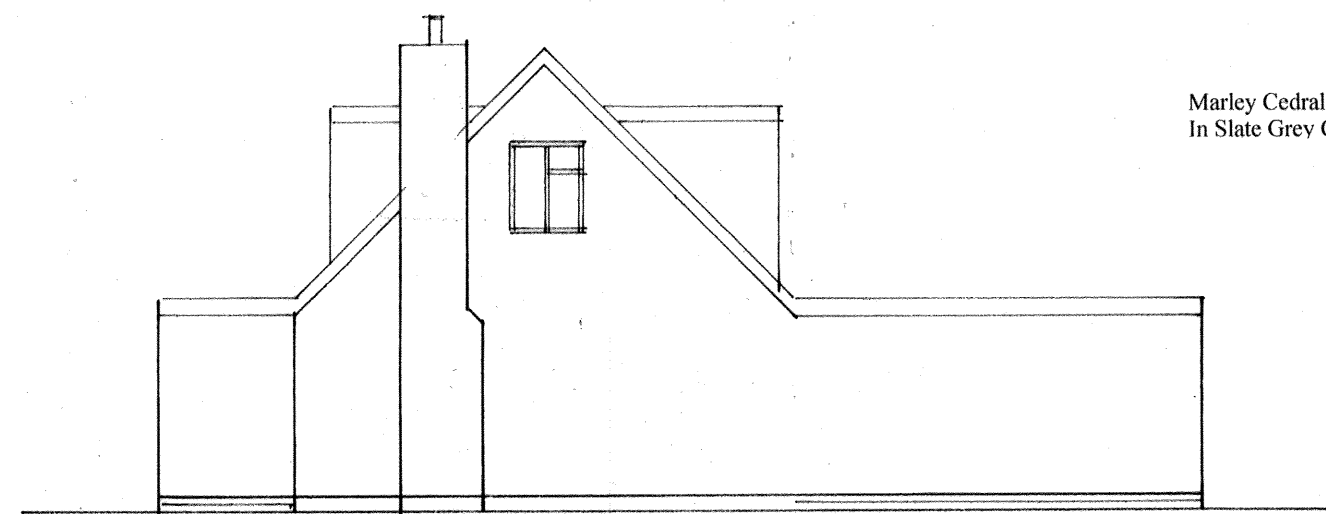


west

Marley Cedral Cement Boarding
In Slate Grey Code C18



north


1 : 100

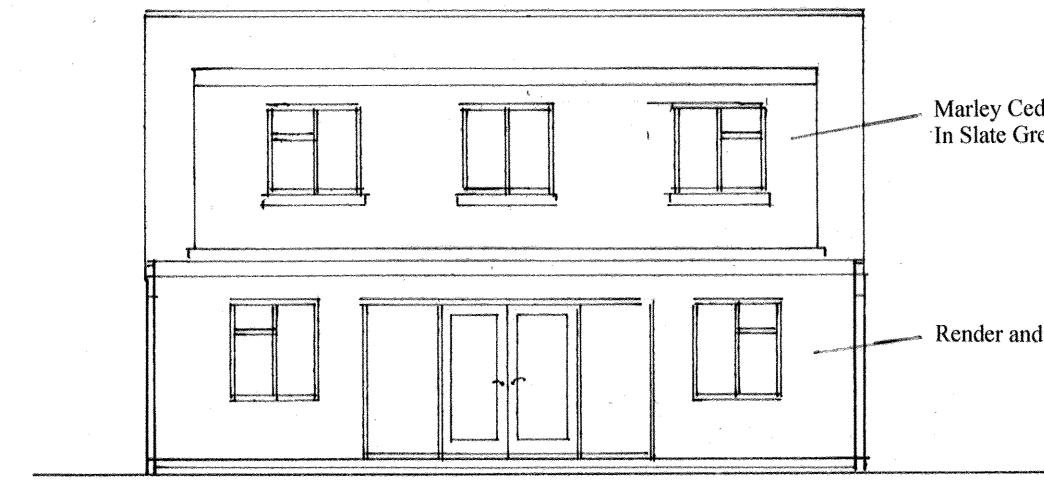

south


Marley Cedral Cement Boarding
In Slate Grey Code C18

Render and colourwash to match existing.

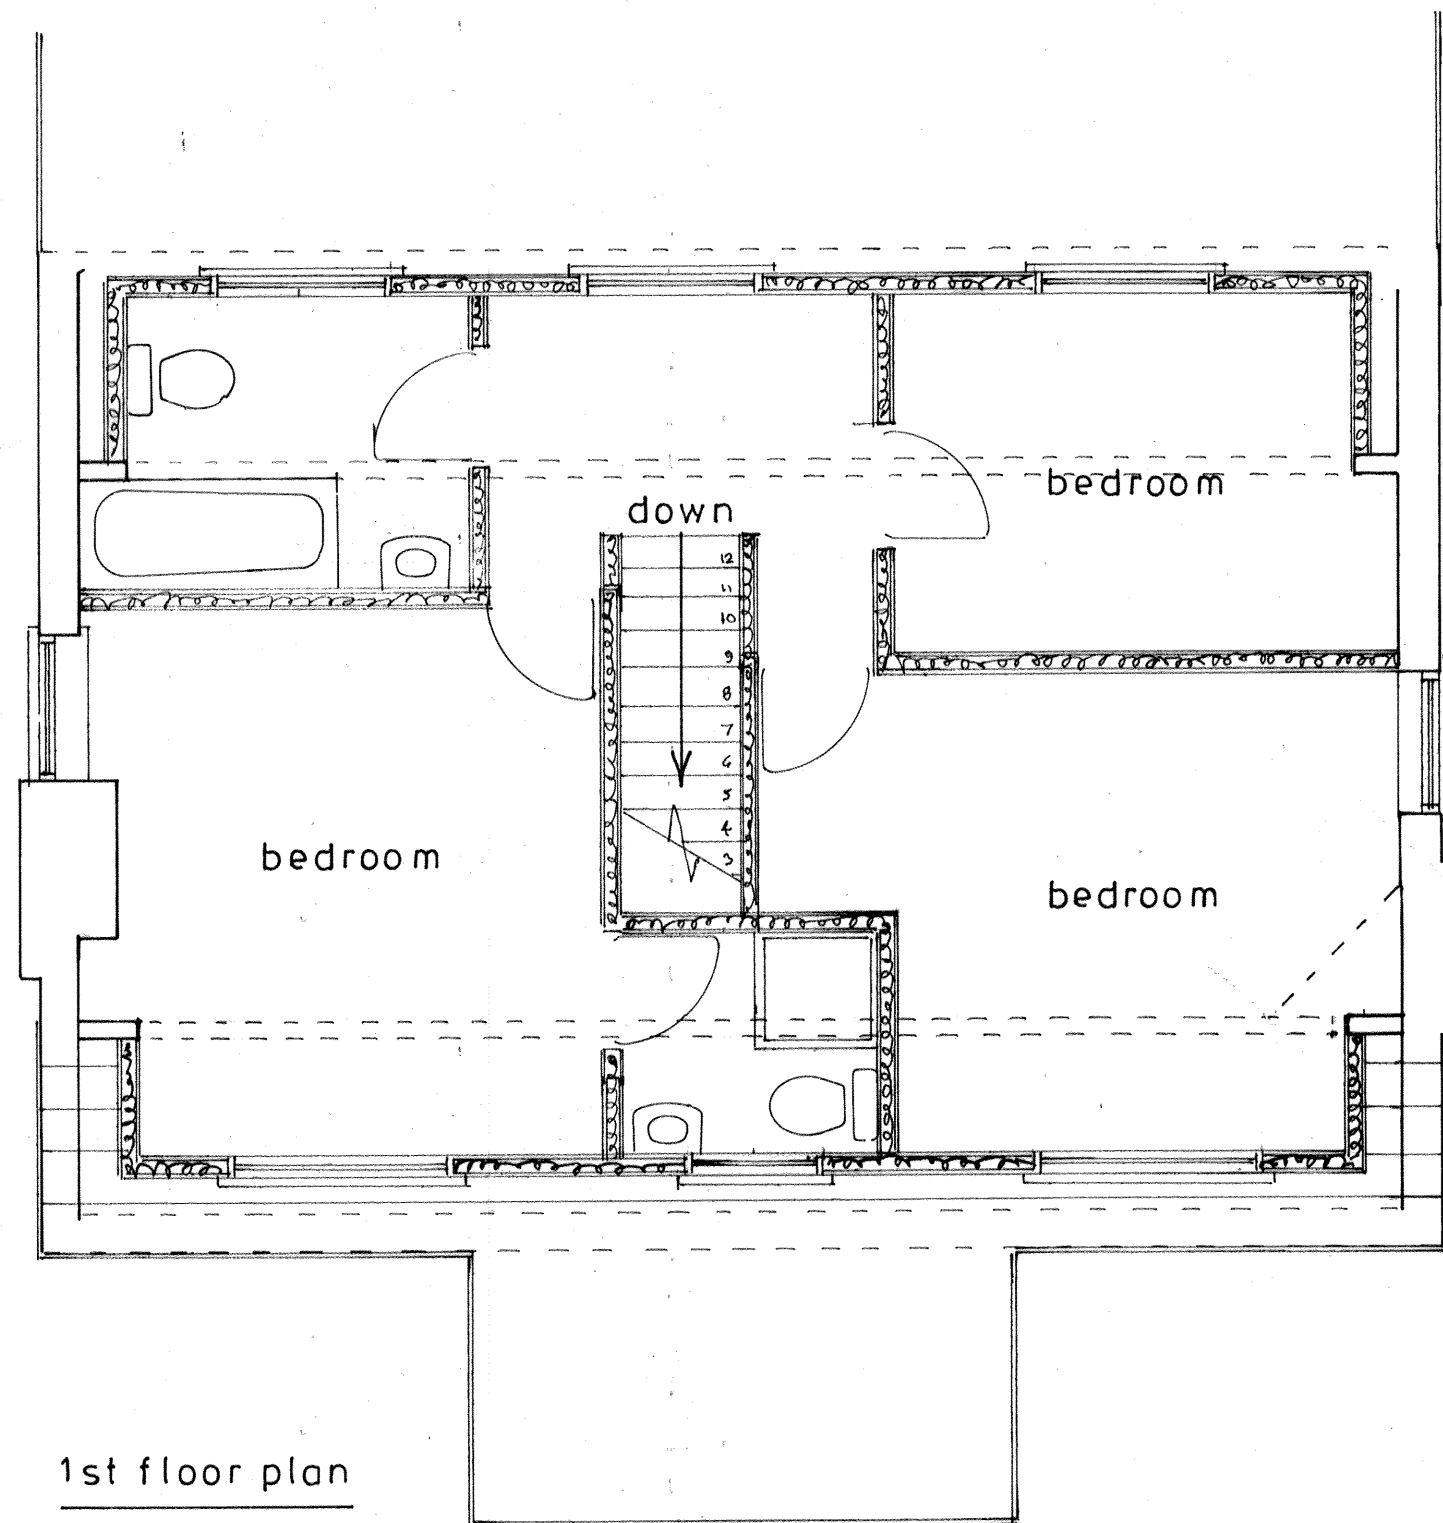

1st floor plan

1 : 50

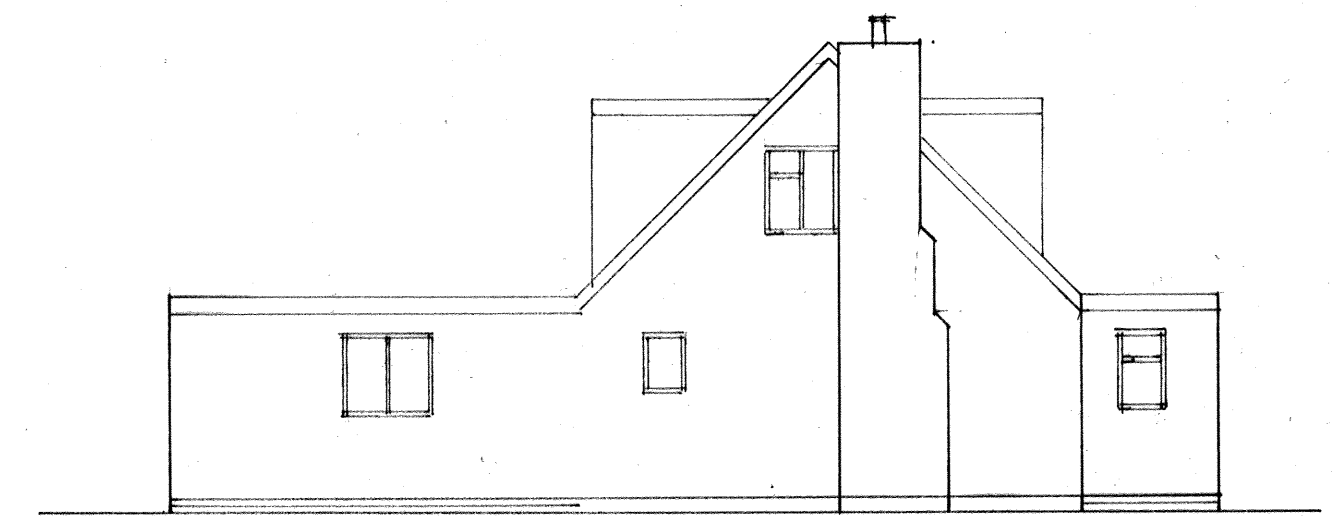

east

Proposed

PROPOSED SINGLE STOREY EXTENSIONS AND DORMER PROJECTIONS AT 9, ROUNDE ROAD,
FELPHAM FOR MR. & MRS. T. JOSEPHS.

sheet 2 of 3

Bryan Butcher
Rainbow Cottage
Nyetimber Lane
Bognor Regis PO21 3JX
01243 266871
07973 233442
bryan.butcher@btinternet.com
www.bryanbutcher.com