


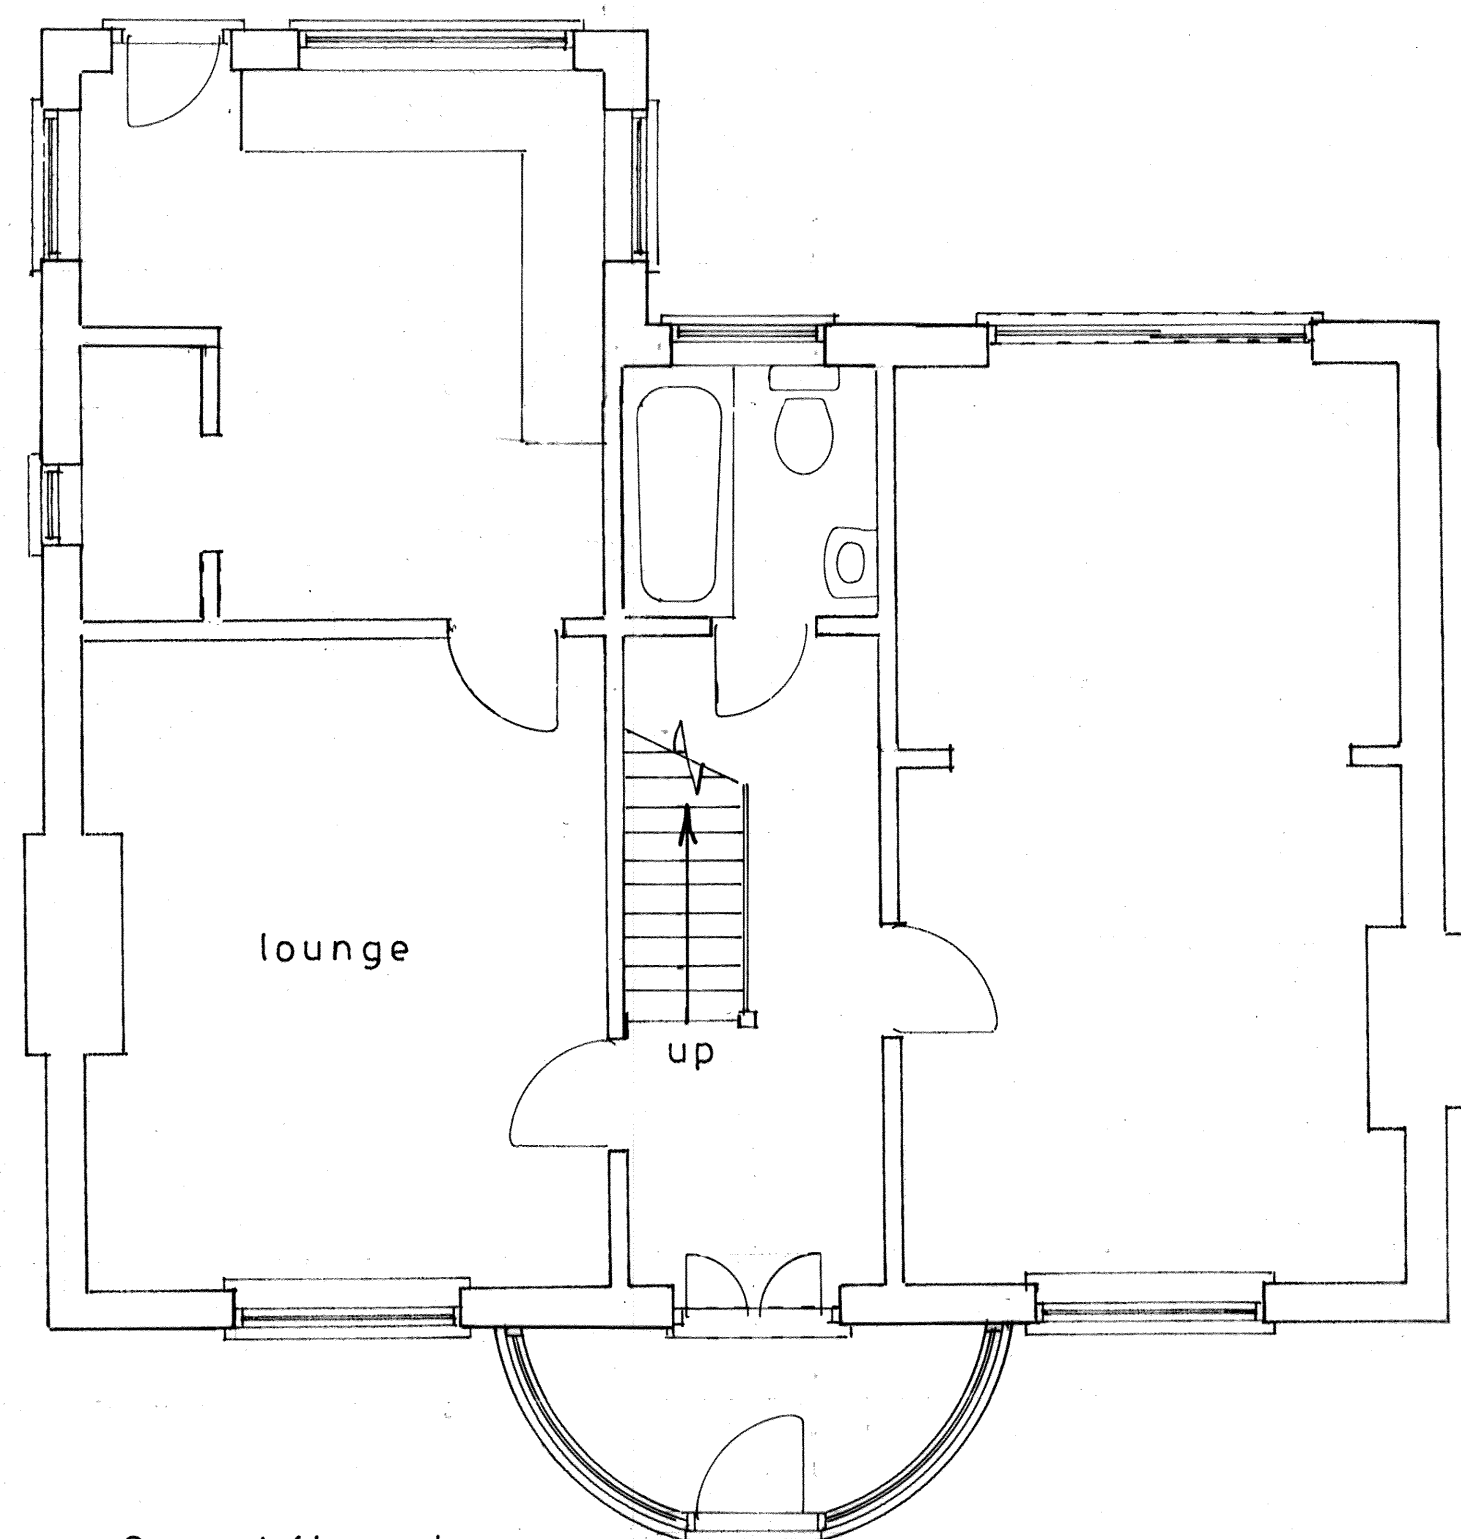


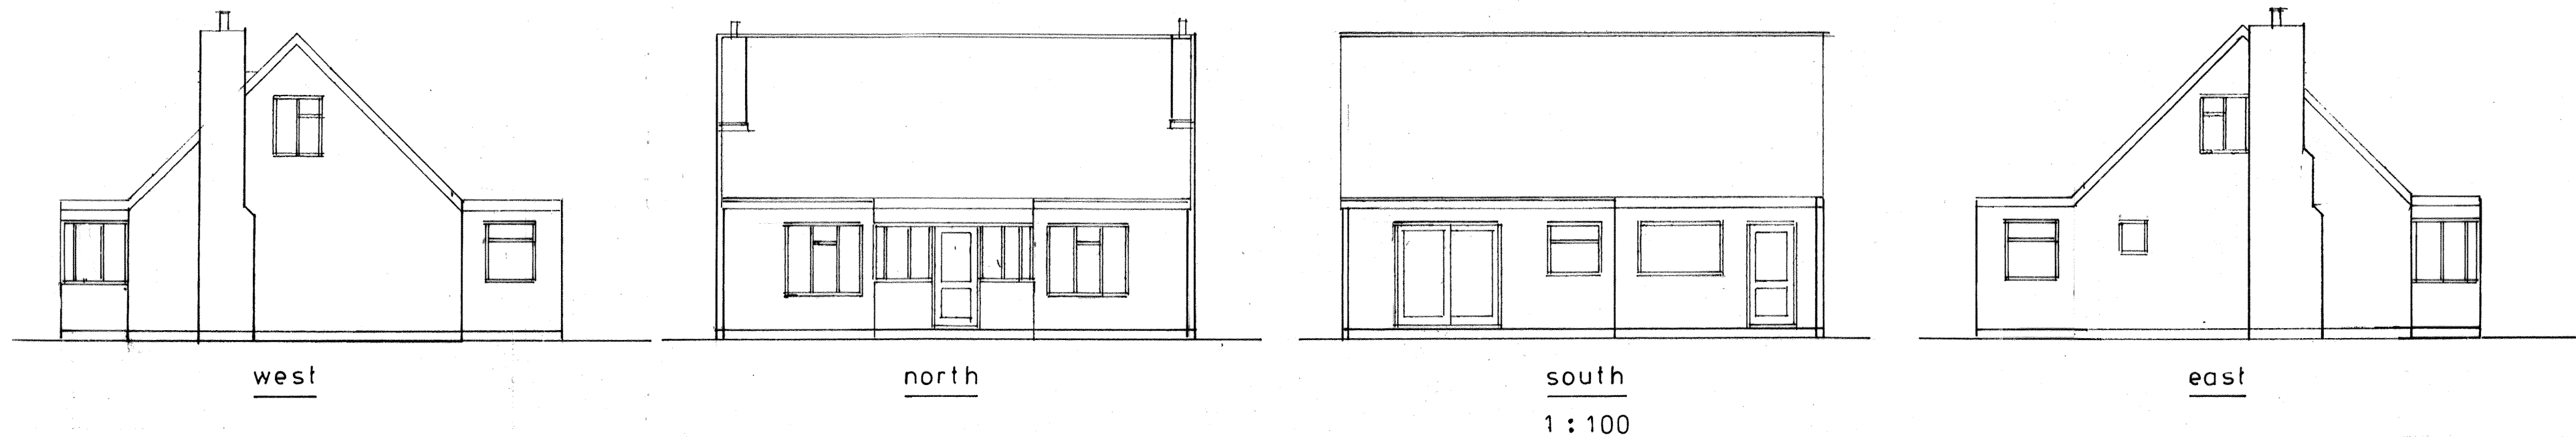


Ground floor plan
1 : 50

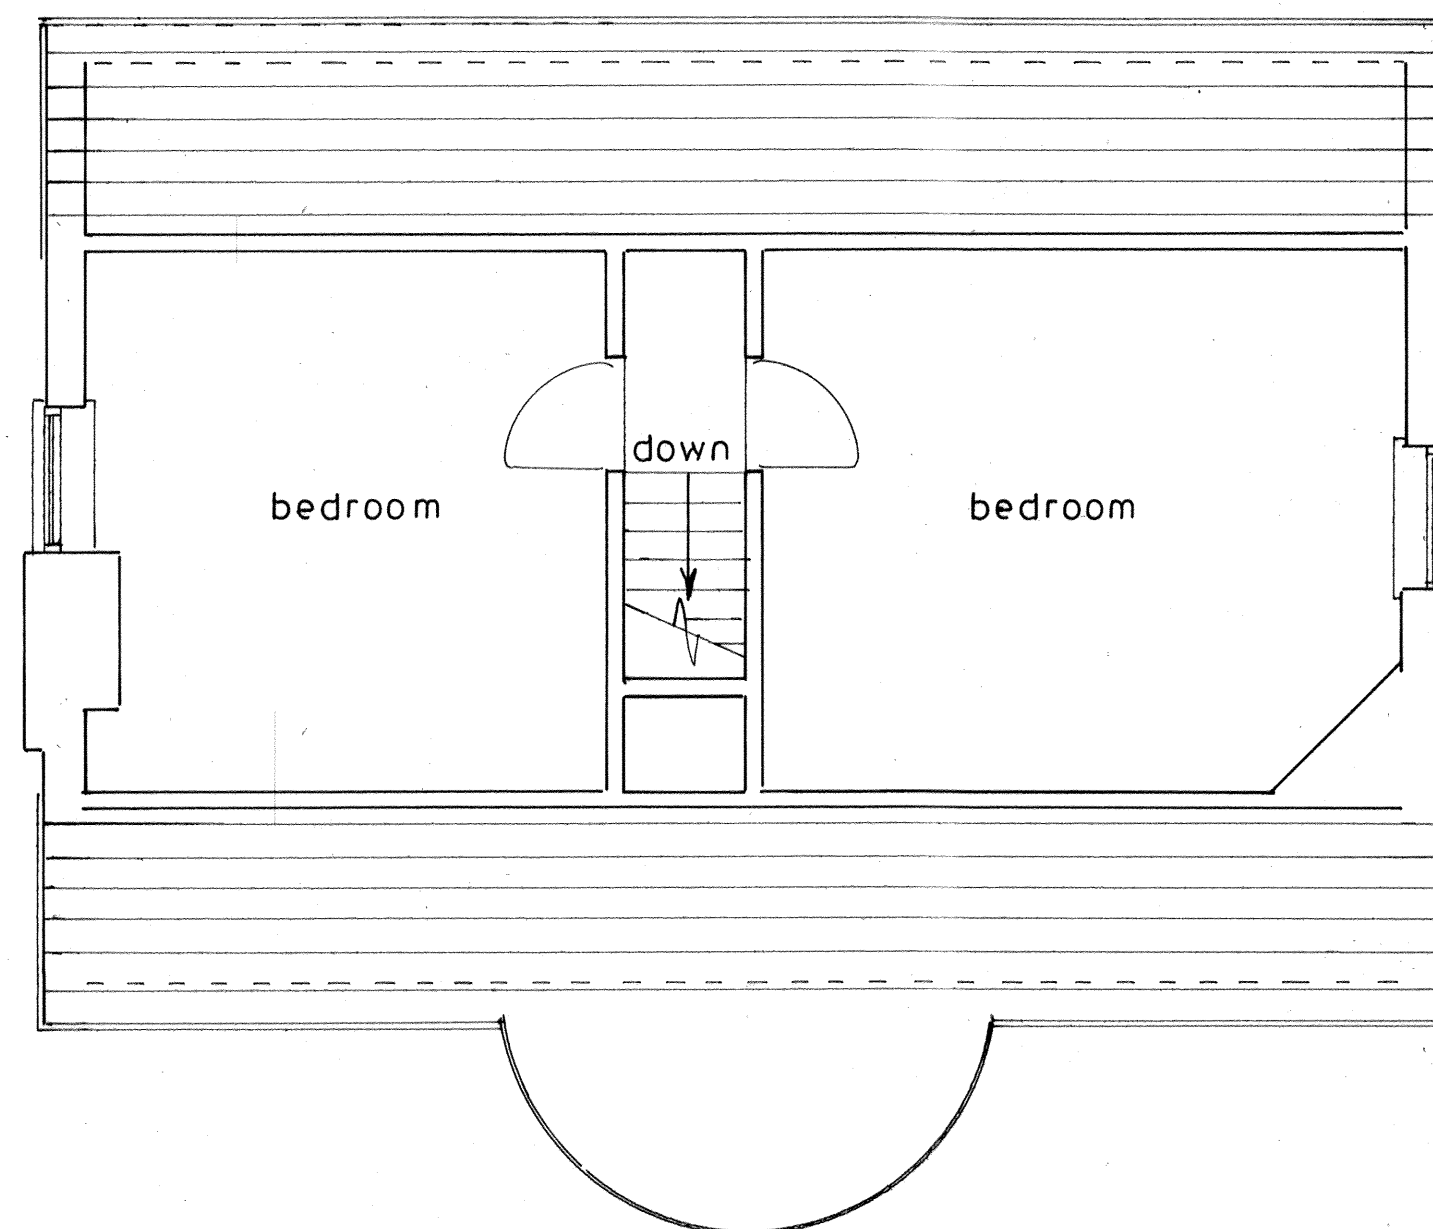

1st floor plan

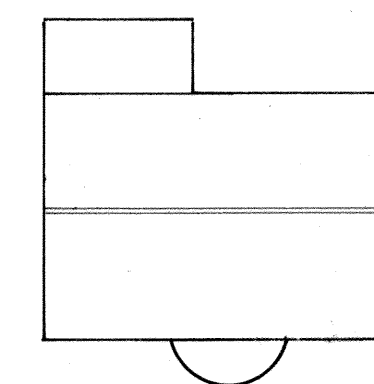

roof plan
1 : 200

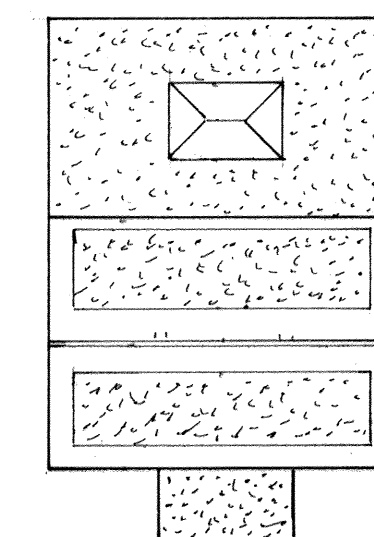

proposed roof plan

sheet 3 of 3

Existing

PROPOSED SINGLE STOREY EXTENSIONS AND DORMER PROJECTIONS AT 9, ROUNDL E ROAD,
FELPHAM FOR MR. & MRS. T. JOSEPHS.

Bryan Butcher
Rainbow Cottage
Nyetimber Lane
Bognor Regis PO21 3JX
01243 266871
07973 233442
bryan.butcher@btinternet.com
www.bryanbutcher.com