

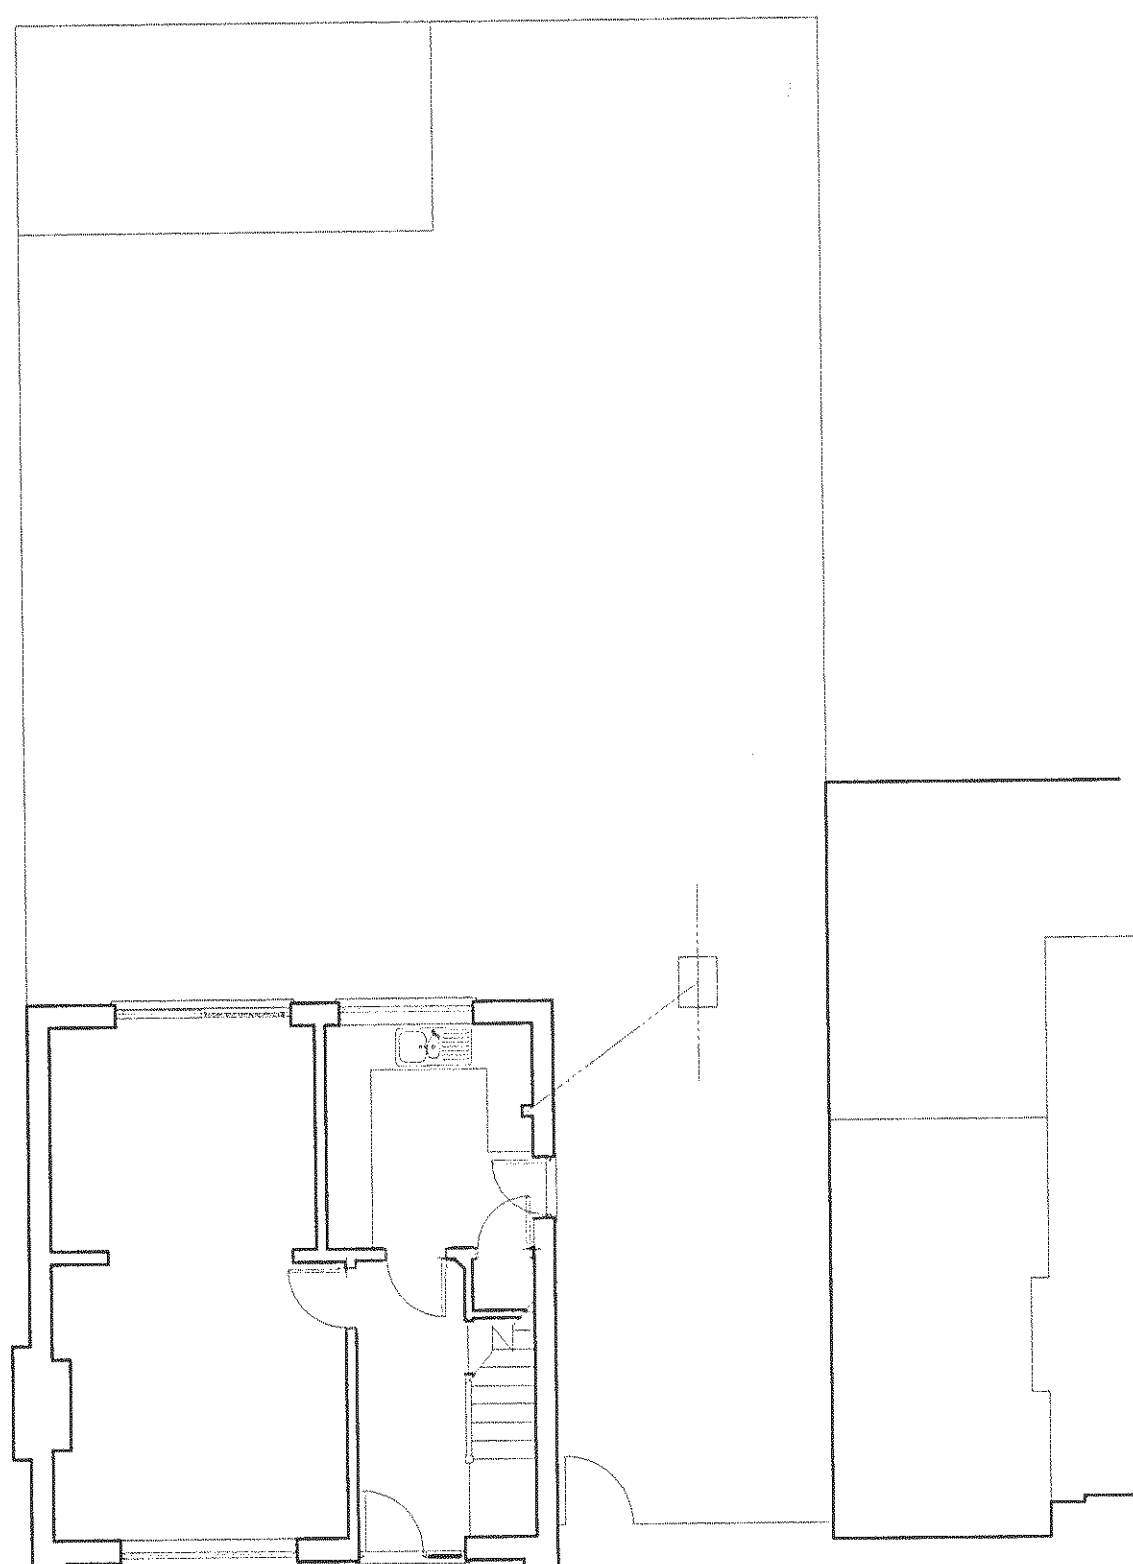
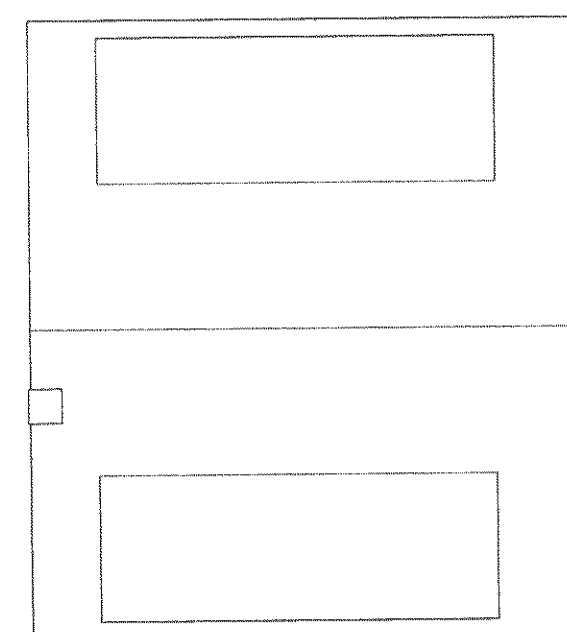


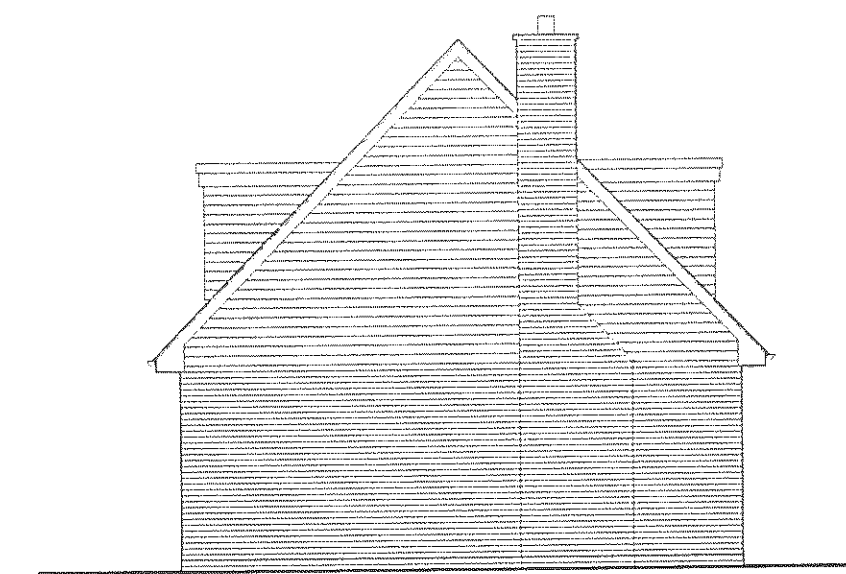

GROUND FLOOR PLAN
as existing

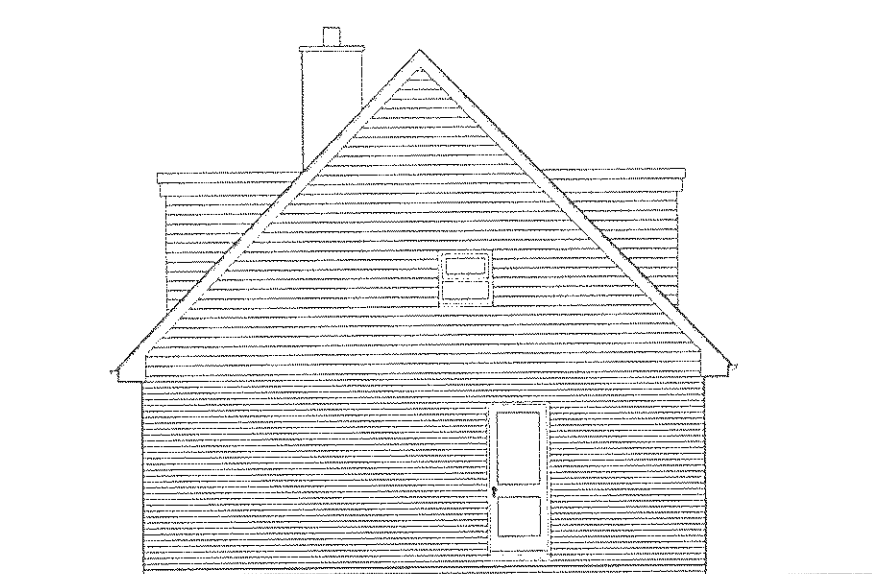

ROOF PLAN
as existing

44 Andrew Avenue, Felpham: for R & D York : As Existing 2013