



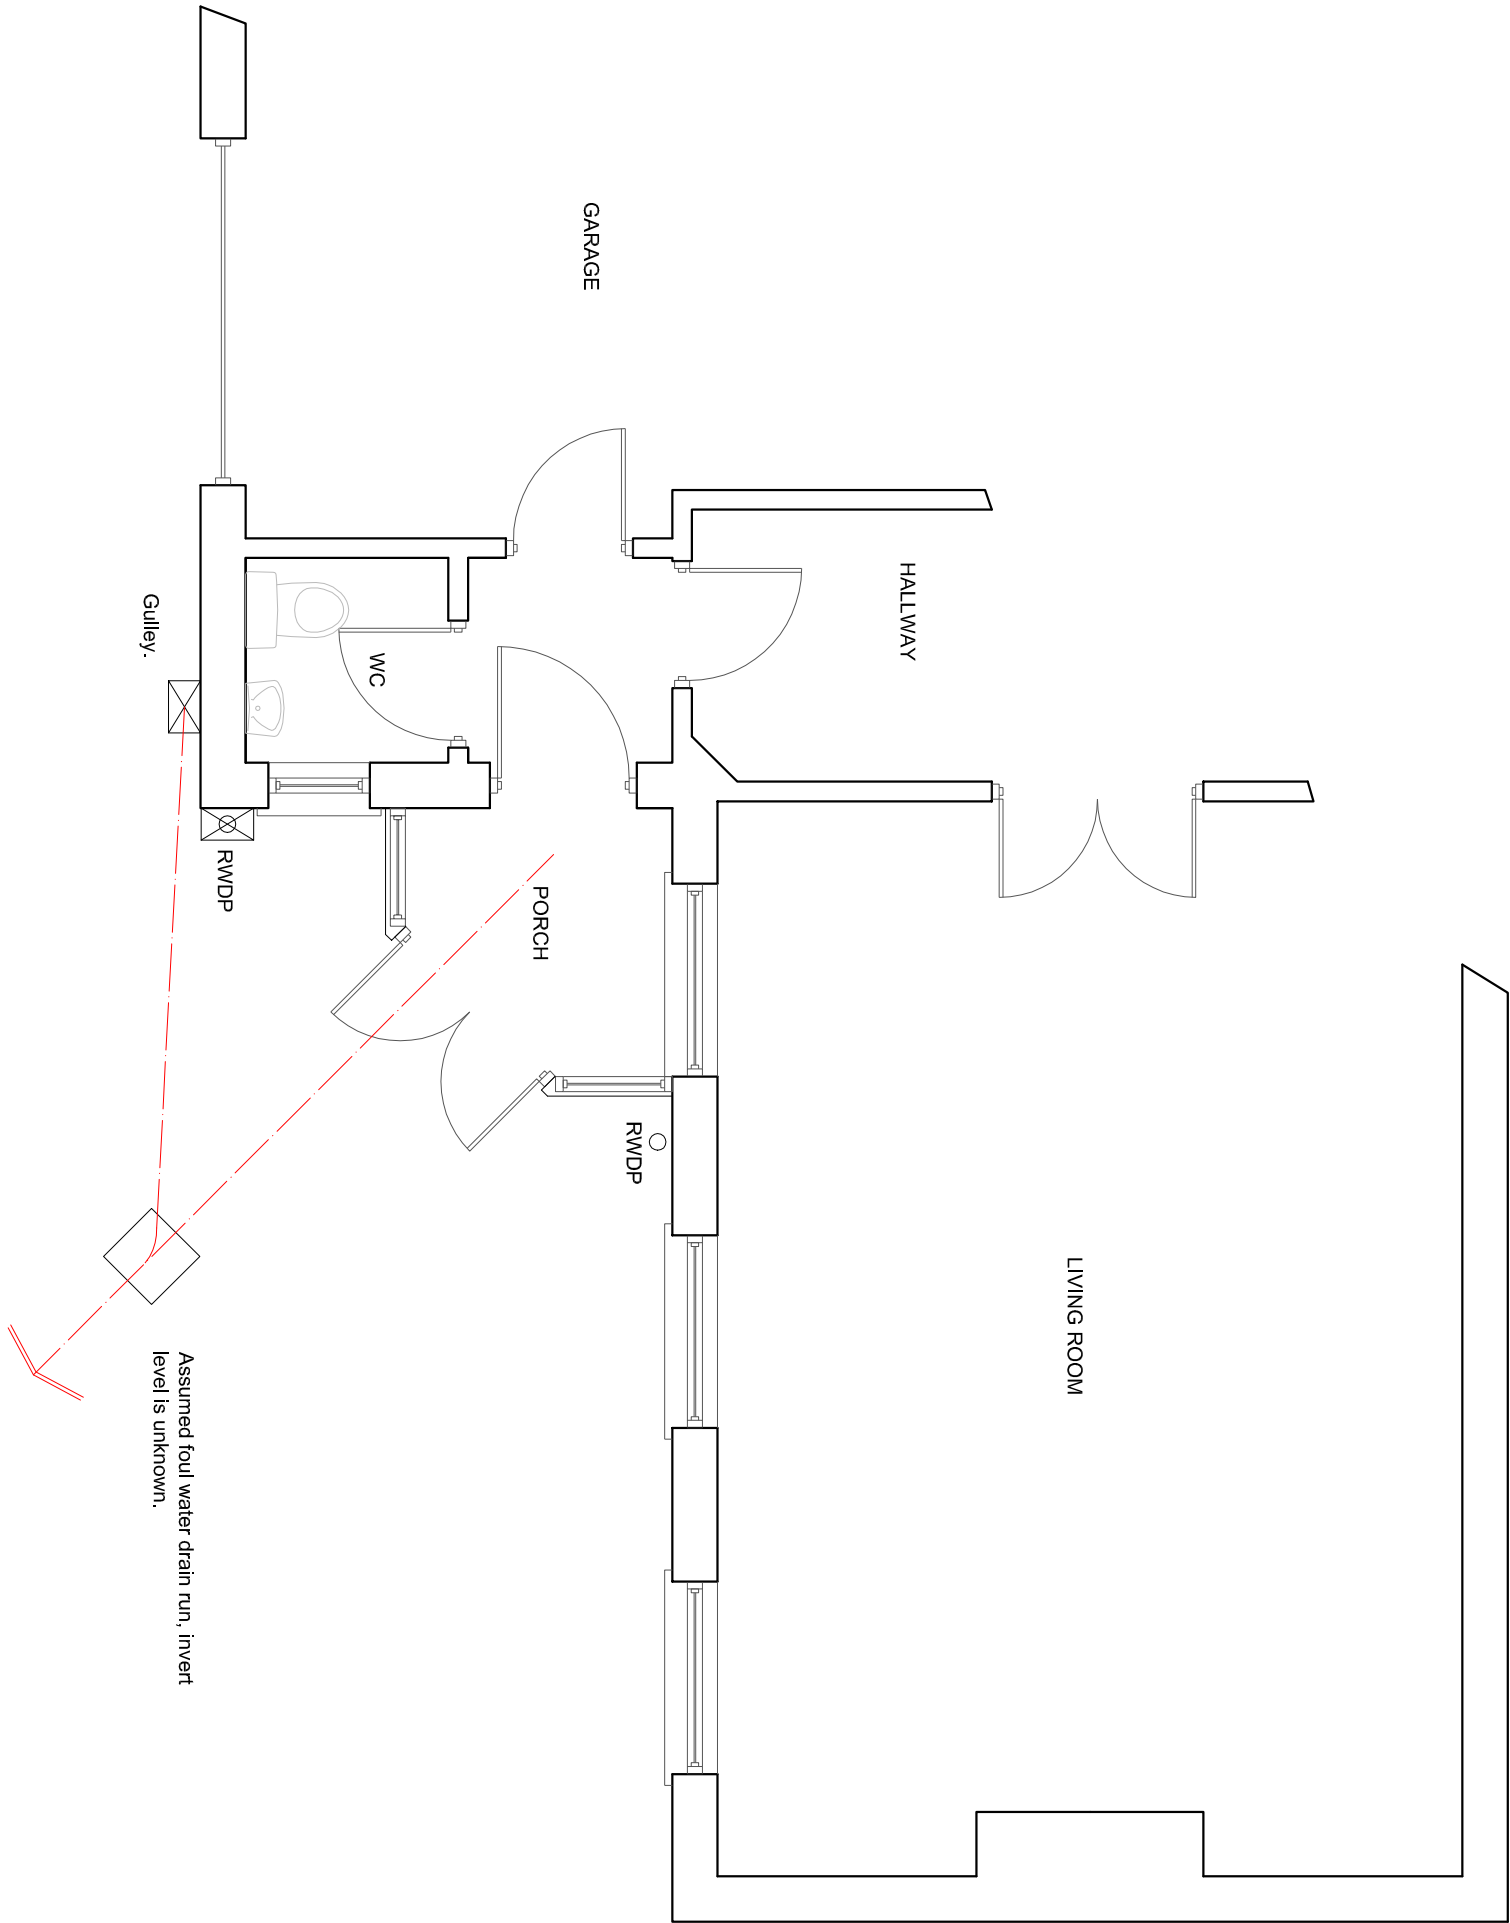

EXISTING GROUND FLOOR PLAN

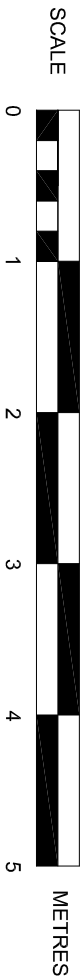

SUSSEX BUILDING CONSULTANCY LIMITED 7 BROOMCROFT ROAD, FELPHAM, BOGNOR REGIS, WEST SUSSEX. SCALE - 1/50 REV - DATE - 10/08/2014	 LABC partner 3 NORTHCOTE ROAD BOGNOR REGIS PO21 3LZ TEL/FAX - (01243) 861379
---	--