


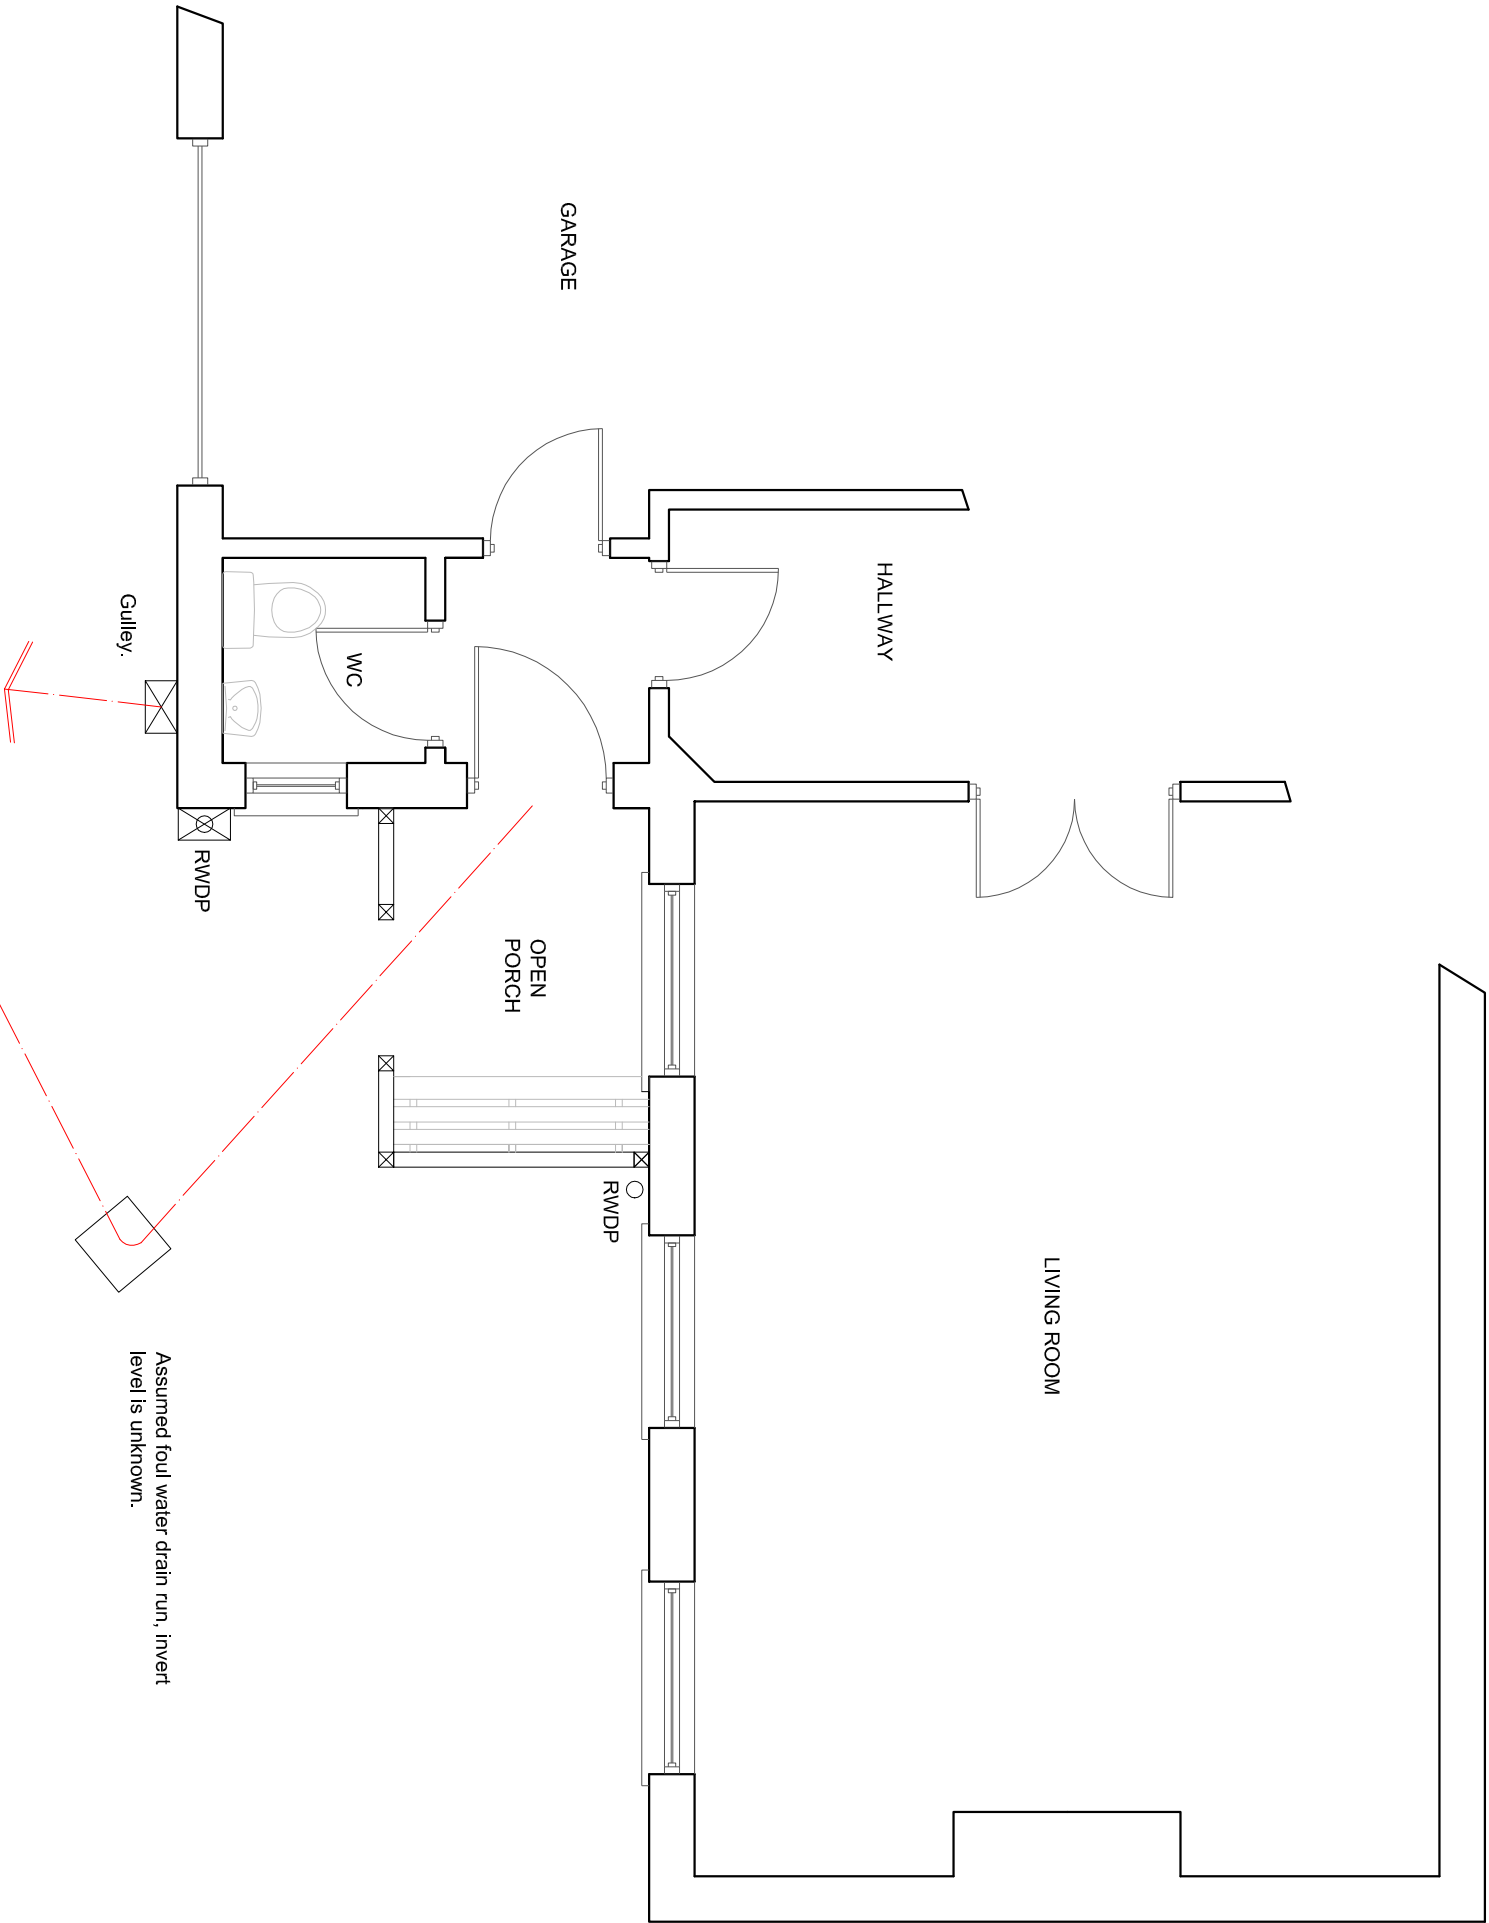

Assumed foul water drain run, invert level is unknown.

Gully.

RWDP

WC

OPEN PORCH


RWDP

HALLWAY

GARAGE

LIVING ROOM

PROPOSED GROUND FLOOR PLAN

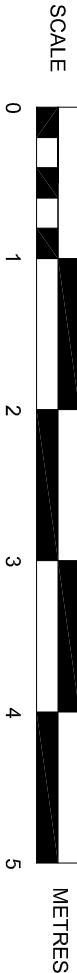

SUSSEX BUILDING CONSULTANCY LIMITED

7 BROOMCROFT ROAD, FELPHAM,
BOGNOR REGIS, WEST SUSSEX.

SCALE - 1/50 REV - B DATE - 16/09/2014



LABC

3 NORTHCOTE ROAD
BOGNOR REGIS
PO21 5LZ

TEL/FAX - (01243) 861379