



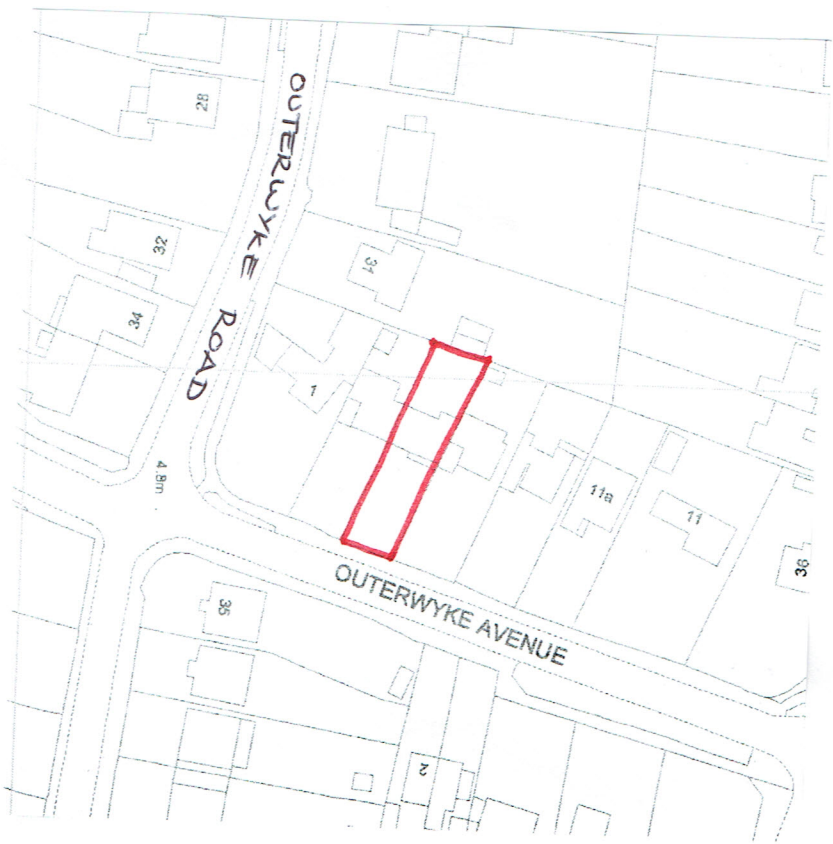


LOCATION PLAN 1:1250

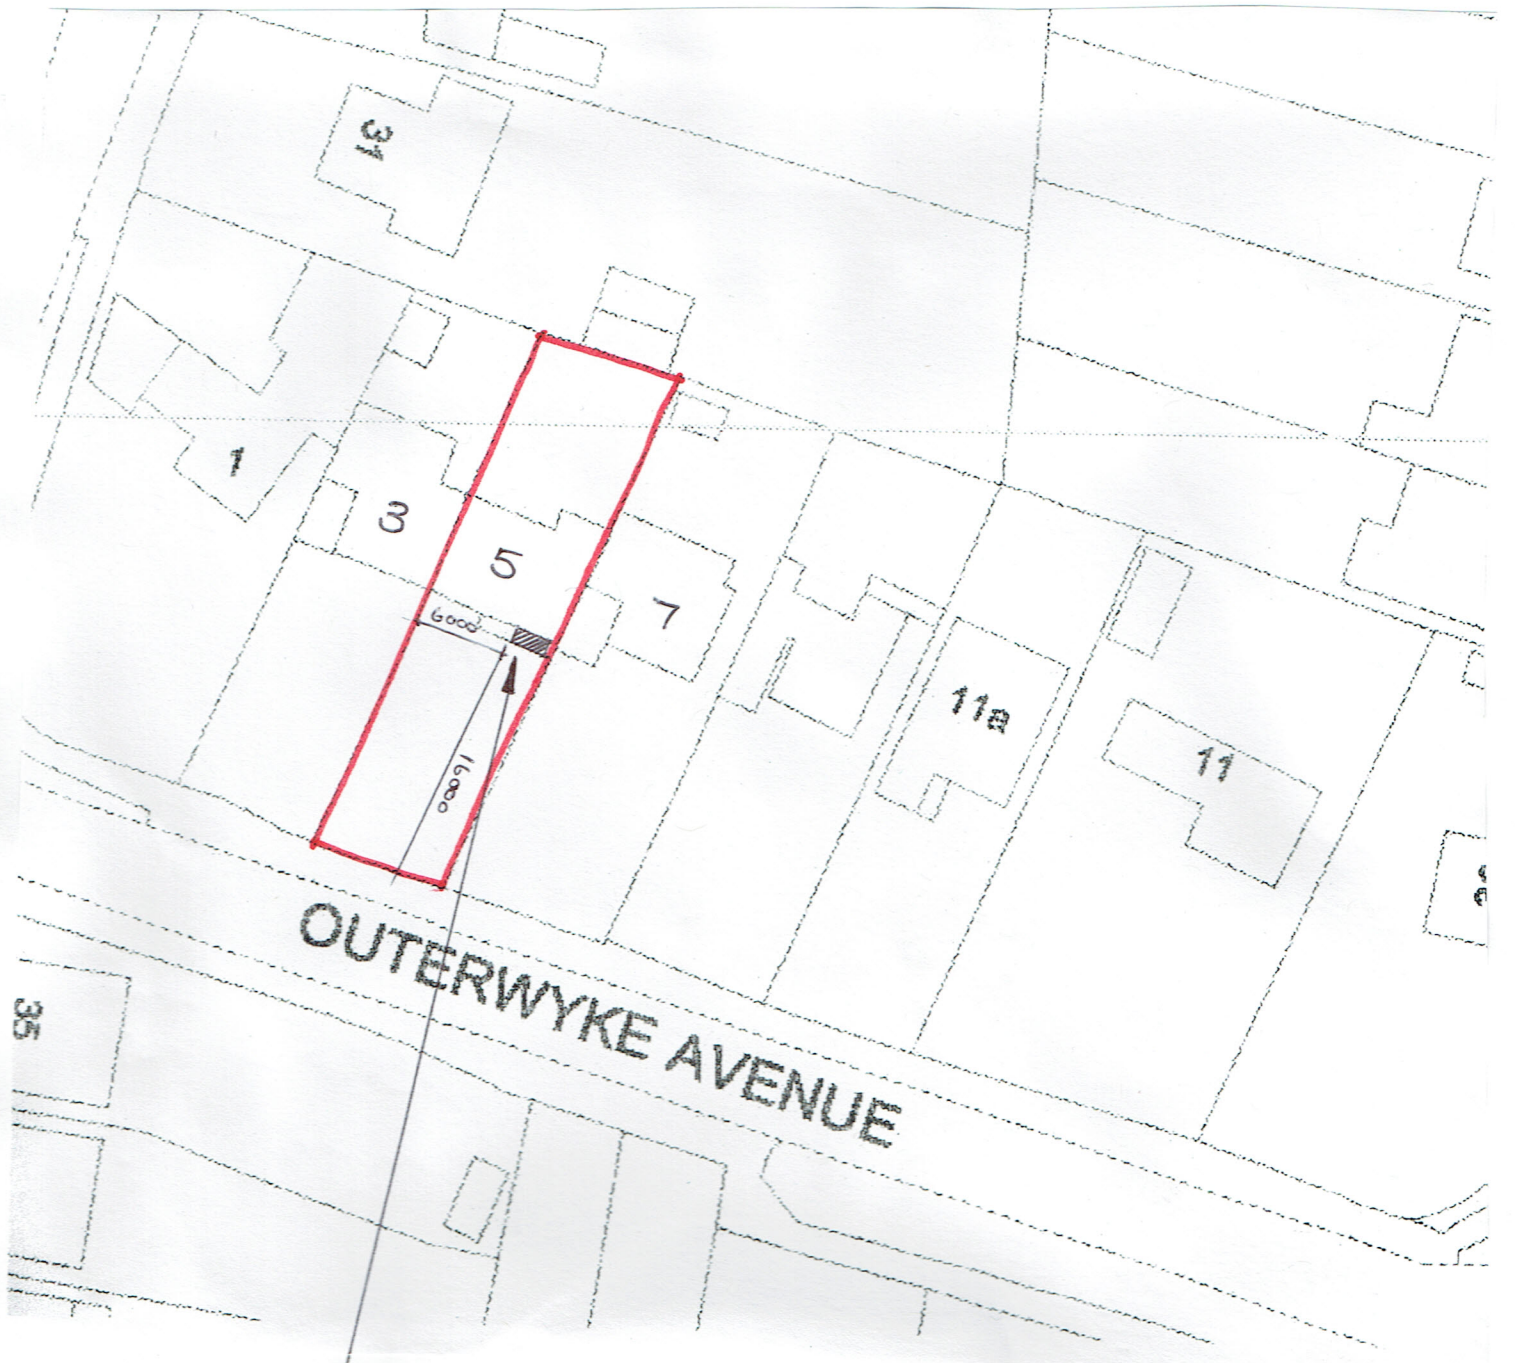

SITE PLAN 1:500

area of extension

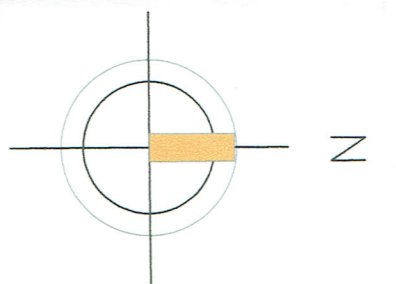

5 OUTERWYKE AVENUE
FELPHAM
WEST SUSSEX
PO22 8JH

GROUND FLOOR FRONT EXTENSION