


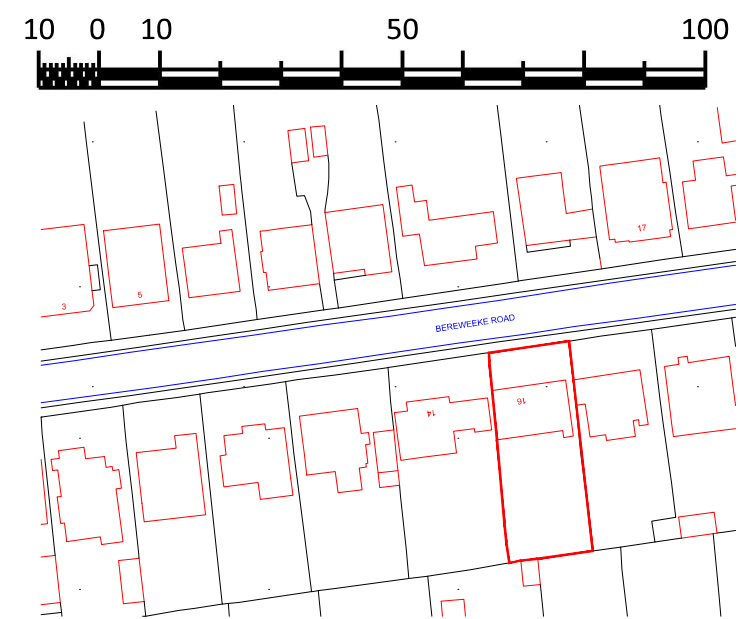

Block Plan - 1:500



Location Plan - 1:1250



PROJECT NO. PA-312-01	STATUS Planning Application	PROJECT TITLE Proposed Development at 16 Bereweke Road Felpham, PO22 7EQ	SCALE As noted @ A3	OS License No 100022432	look. design planning build lookdesignandbuild.co.uk e:office@lookdesignandbuild.co.uk t:01243 512 278
DRAWING TITLE Site & Location Plan	DATE July 2019		DRAWN BY DE		