



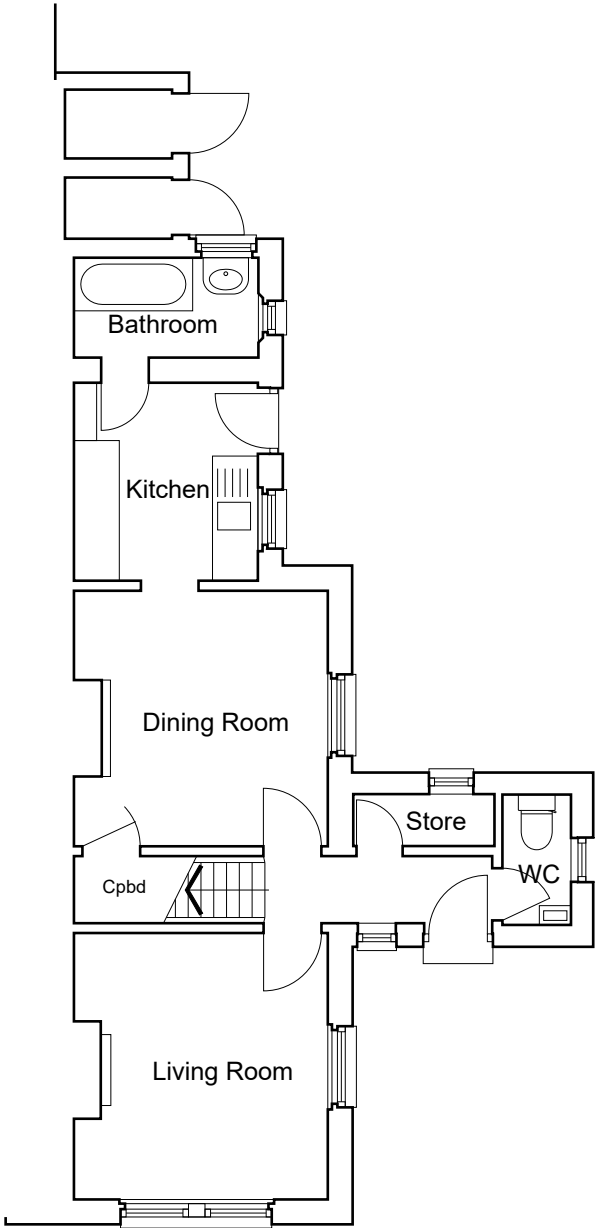

Ground Floor

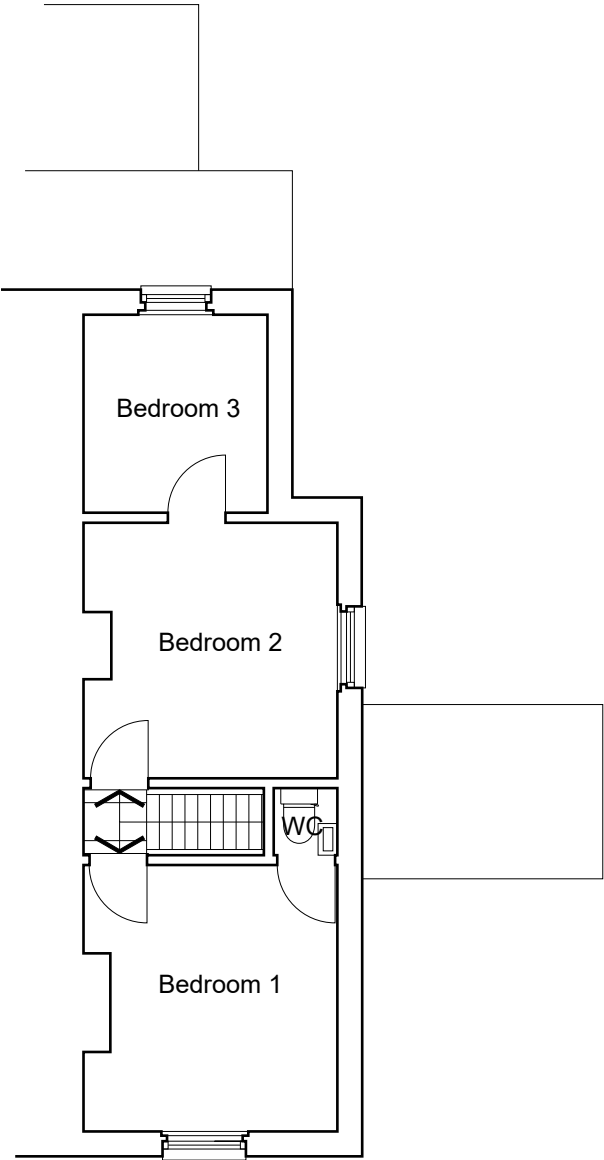

First Floor



Proposed Extension
126 Flansham Lane
Felpham
Existing Plans

Drawing no. 220-02
Scale 1:100 @ A3