



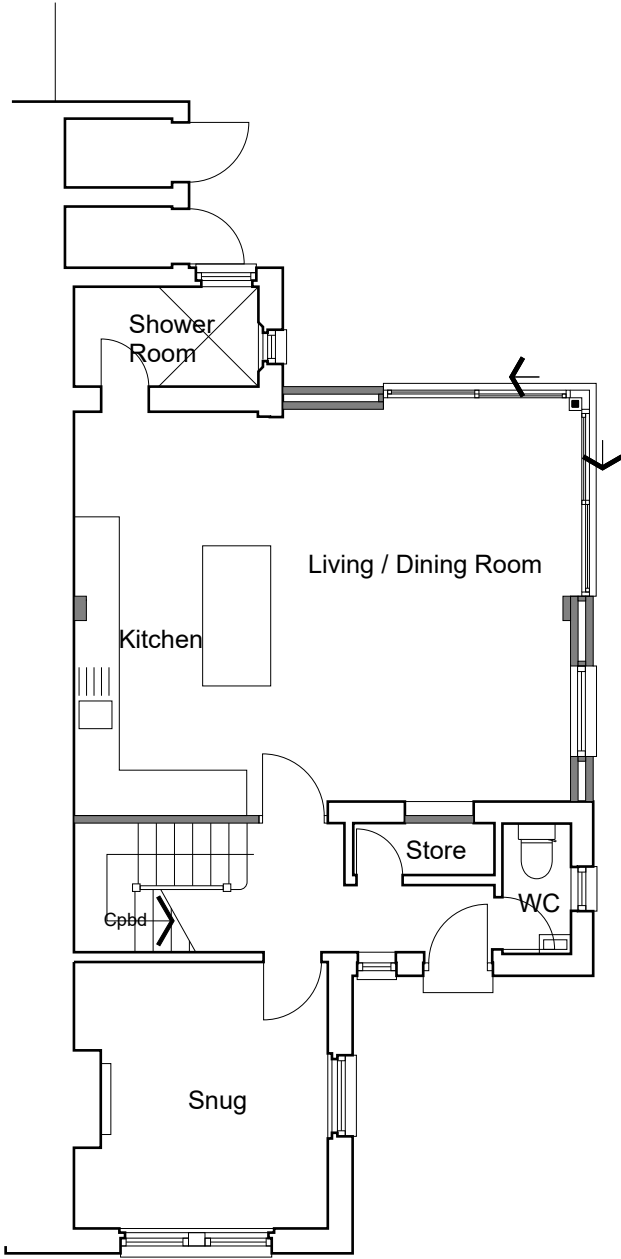

Ground Floor

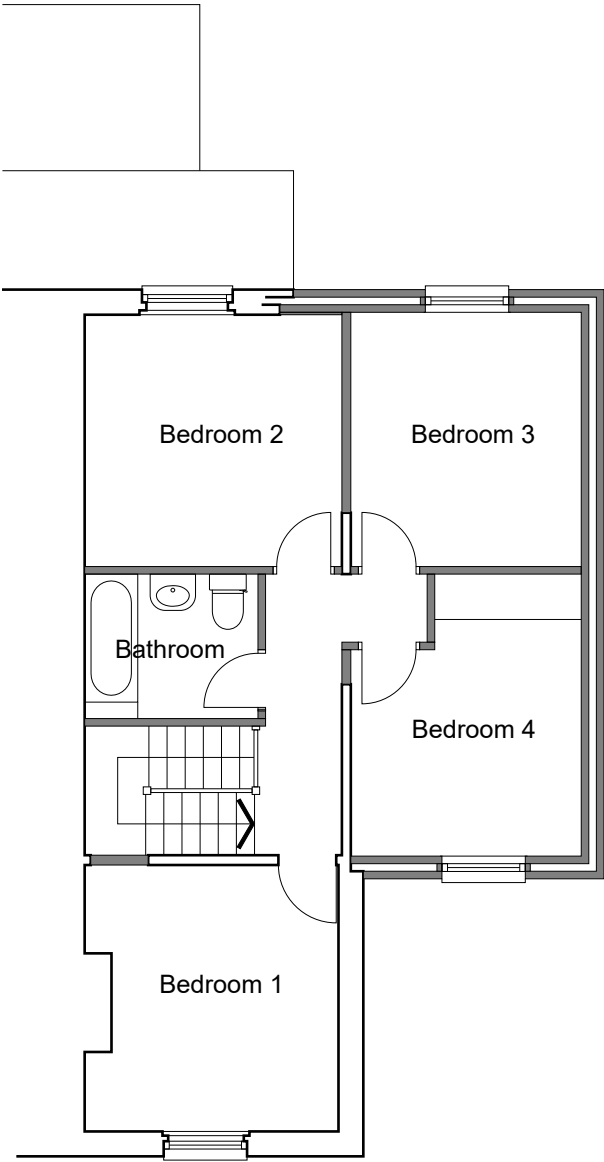

First Floor



Proposed Extension
126 Flansham Lane
Felpham
Proposed Plans

Drawing no. 220-04
Scale 1:100 @ A3