



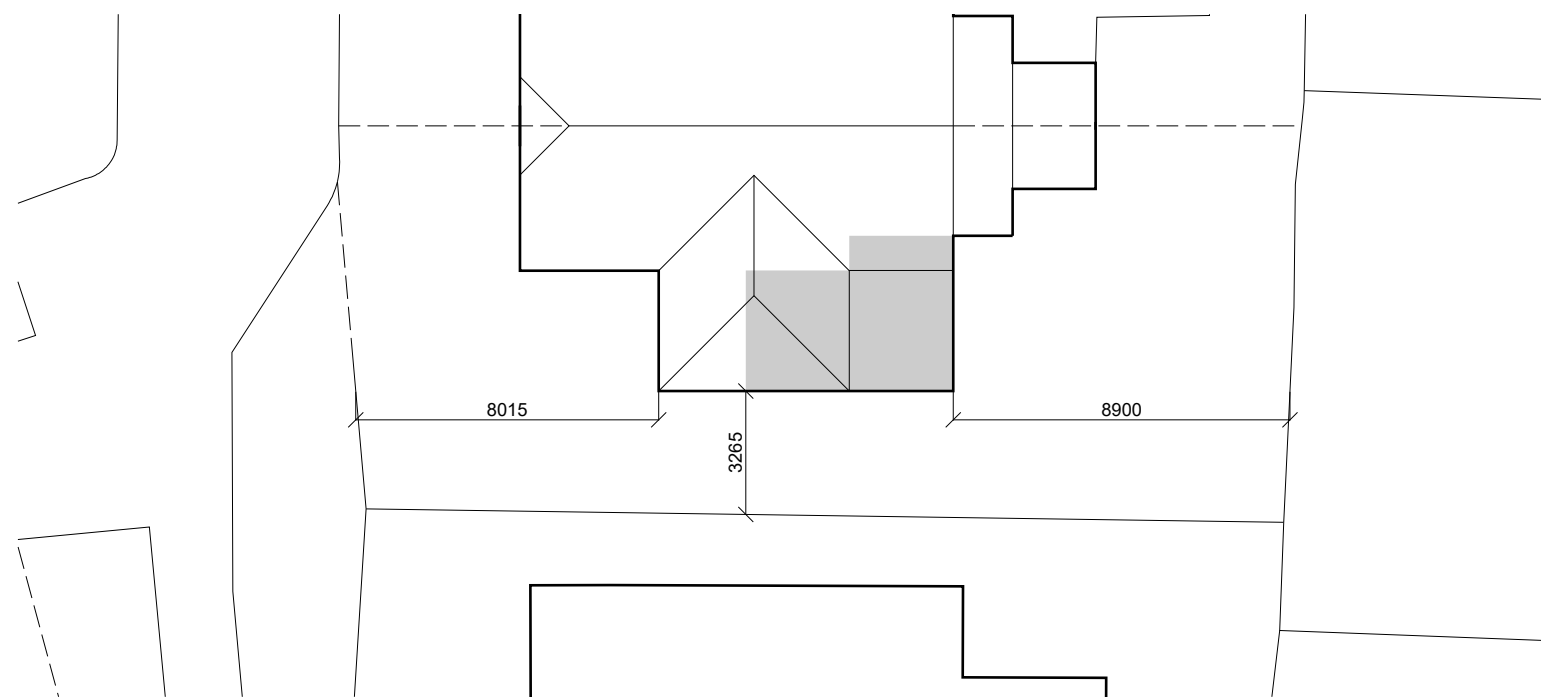

Block Plan
Scale 1:200 @ A3

0 1 2 3 4 5m

N

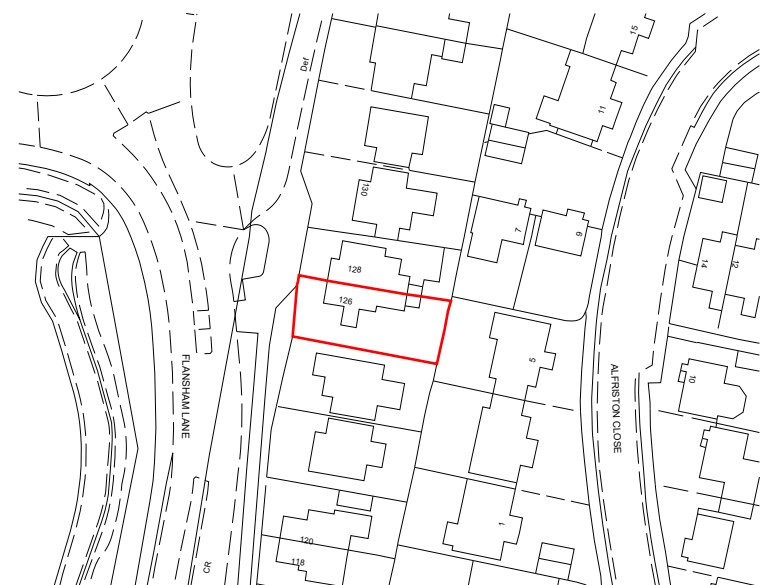

Mapping contents (c) Crown copyright and database rights 2021
Ordnance Survey 100035207

Location Plan
Scale 1:1250 @ A3

N

**Proposed Extension
126 Flansham Lane
Felpham
Location & Block Plans**

Drawing no. 220-01 Rev A
Scale as noted