


NOTES:

Dimensions to be checked on site before commencing work.
Any discrepancies shall be reported to the architect immediately.


Do not scale from these drawings except for planning purposes.
Use figured dimensions only.

Where applicable this drawing is to be read in conjunction with other consultants' drawings.

This drawing is the copyright of hda projects ltd.

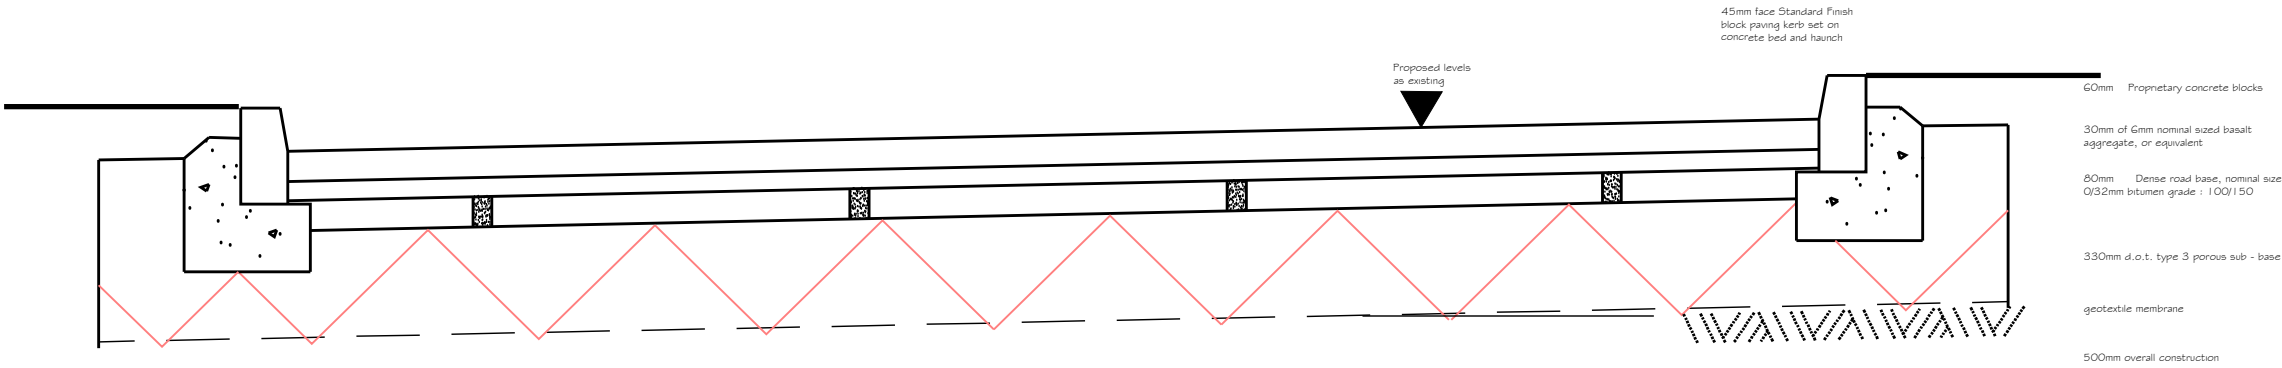

Porous block paved detail

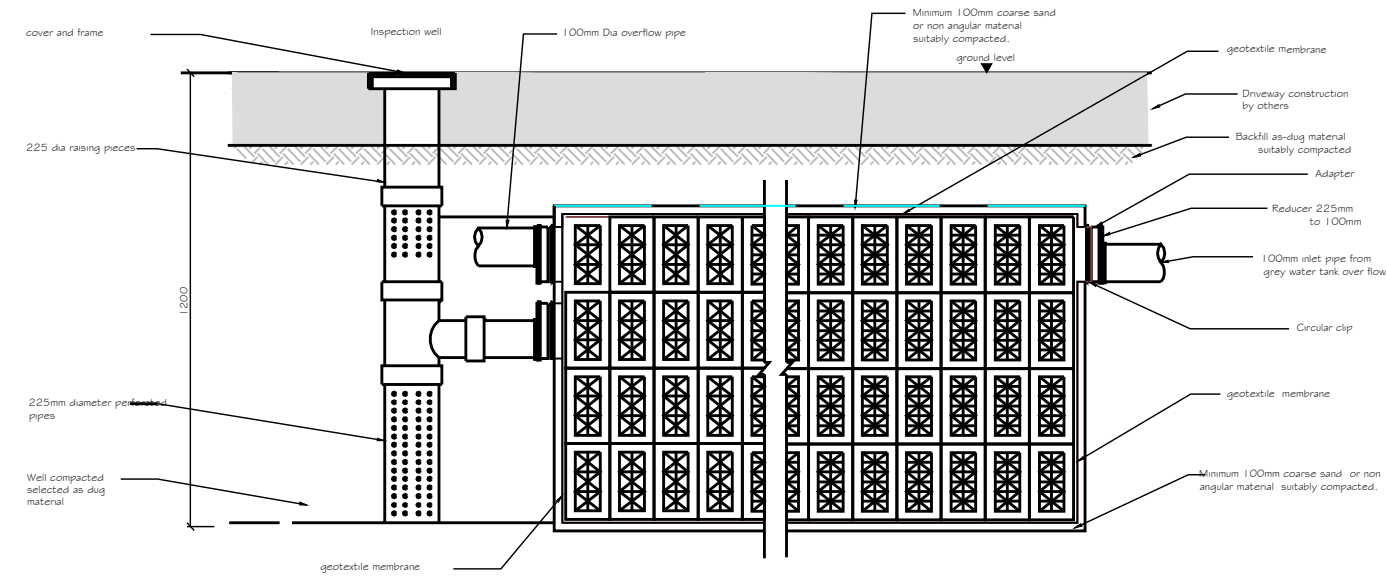

Proprietary Infiltration Crate Soakaway garden locations

Rev	Date	Amendment
-----	------	-----------

hda projects

6 The Old Flour Mill - Queen Street - Emsworth - - Hampshire - PO10 7BT -
Tel: +44 (0) 1243 373855 Mob: 07881287017
e-mail: hdaprojects@talktalk.net

For
VIP (West Sussex) Maintenance Ltd

Project
114 Felpham Way
Bognor Regis
West Sussex
PO22 8QW

Title
Drainage Supplementary Information

Date	Drawn	Scale	Checked
Sept 2015	wm	nts	
Job Number	Prefix	Drawing Number	Revision
1430	P	25	