




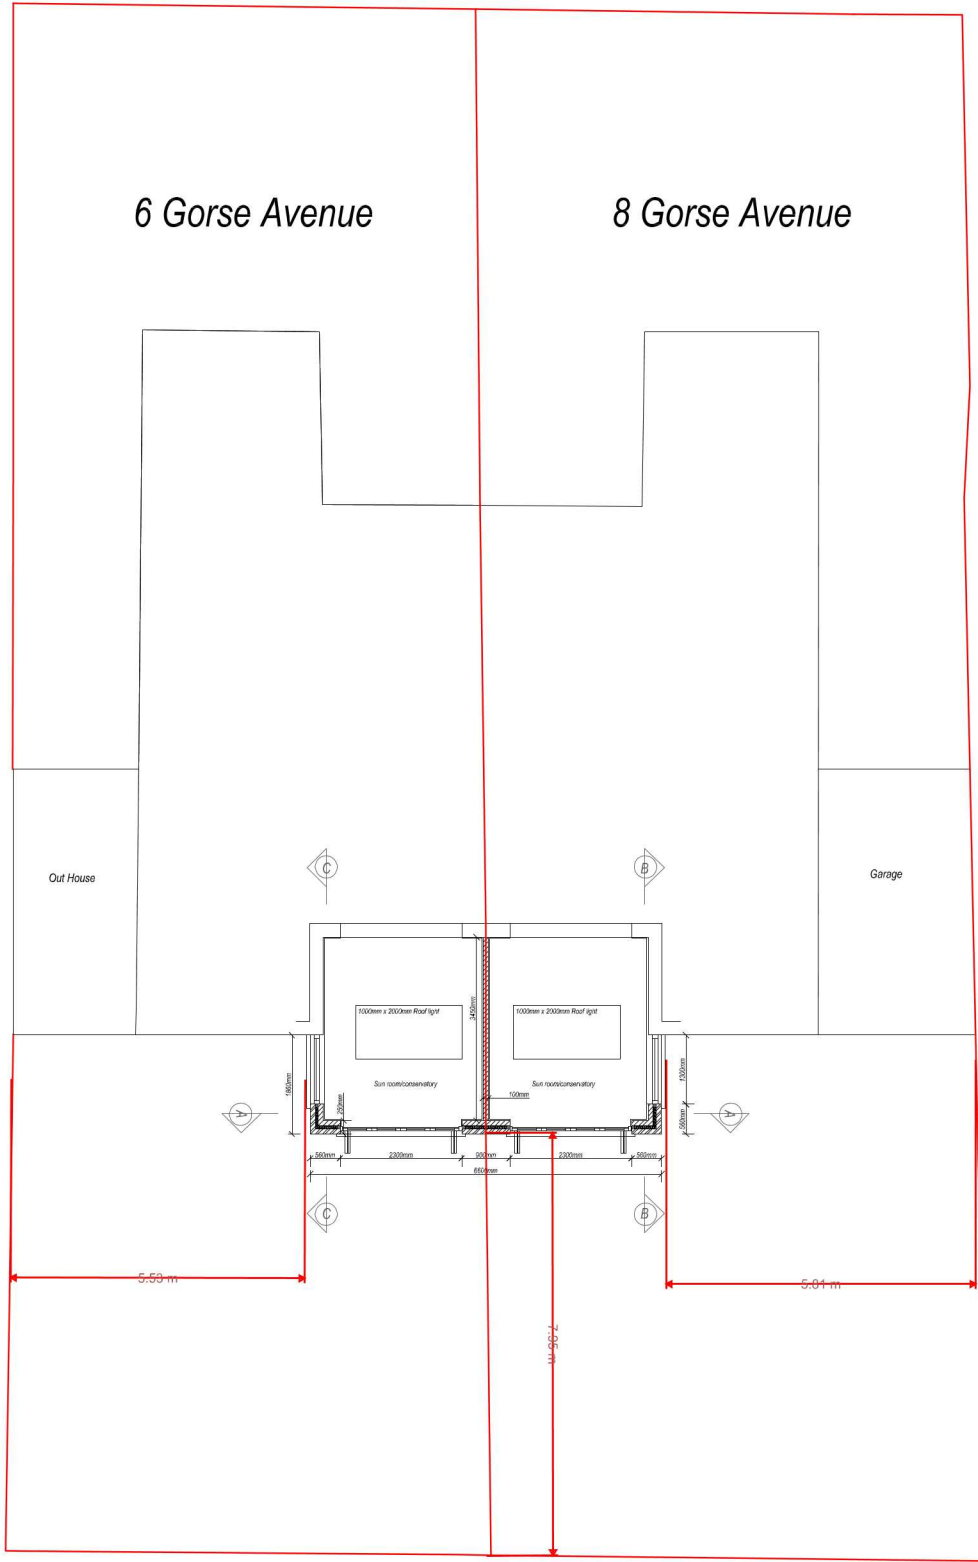


PLAN

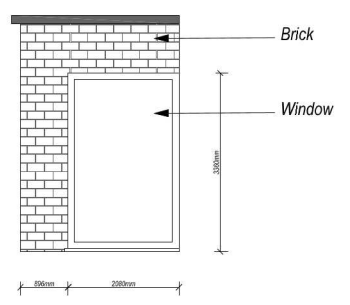


ELEVATION B

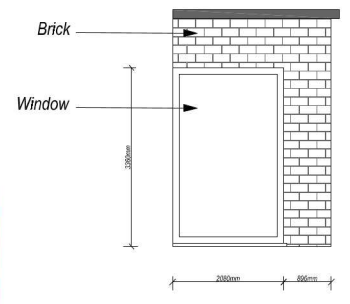

ELEVATION C

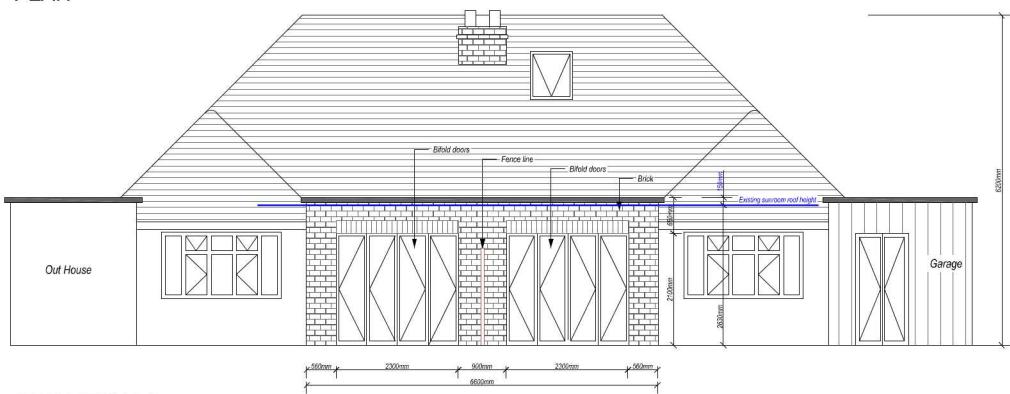

ELEVATION A

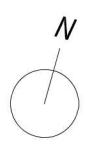

Project 6 & 8 Gorse Avenue Bognor Regis PO22 6AY	
Title 6 & 8 GORSE AVENUE CONSERVATORY/SUN ROOM PROPOSED PLAN AND ELEVATIONS	
Job No.	CAD Ref
Drawn ARL	Checked
Scale 1:50 @ A1	
Date July 2019	
Drawing No. 6-8.07.19_P.PEL	Rev. A