


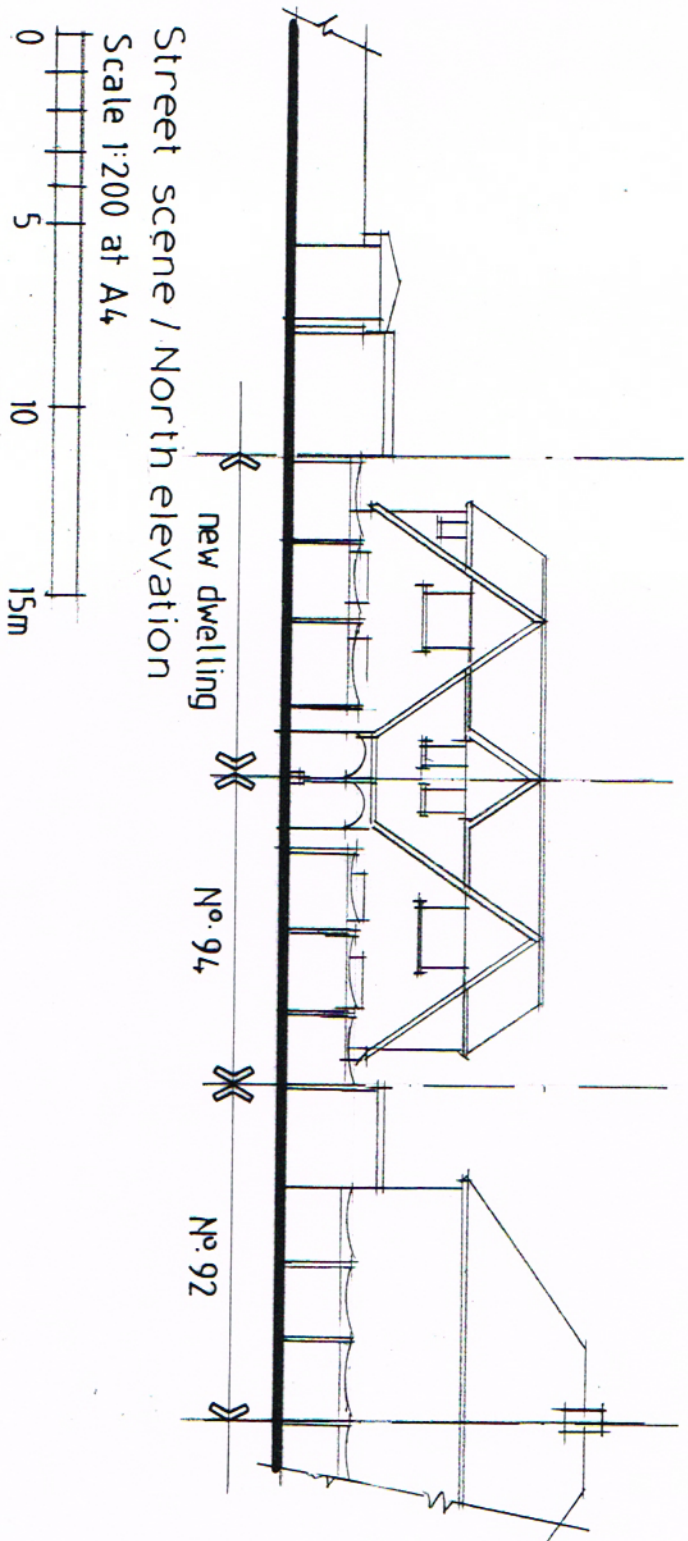

RJCA Chartered Architects

**The White House, 2 Lavant Road
Chichester, West Sussex PO19 5RQ**

Tel: 01243 779600

Mobile: 07973435493

Email: rjcatkinson@btinternet.com

Project Name: 94 Outterwyke Road, Felpham

Drawing: Proposed additional dwelling – street scene

Drawing Number: 2015/21/05 Rev.