


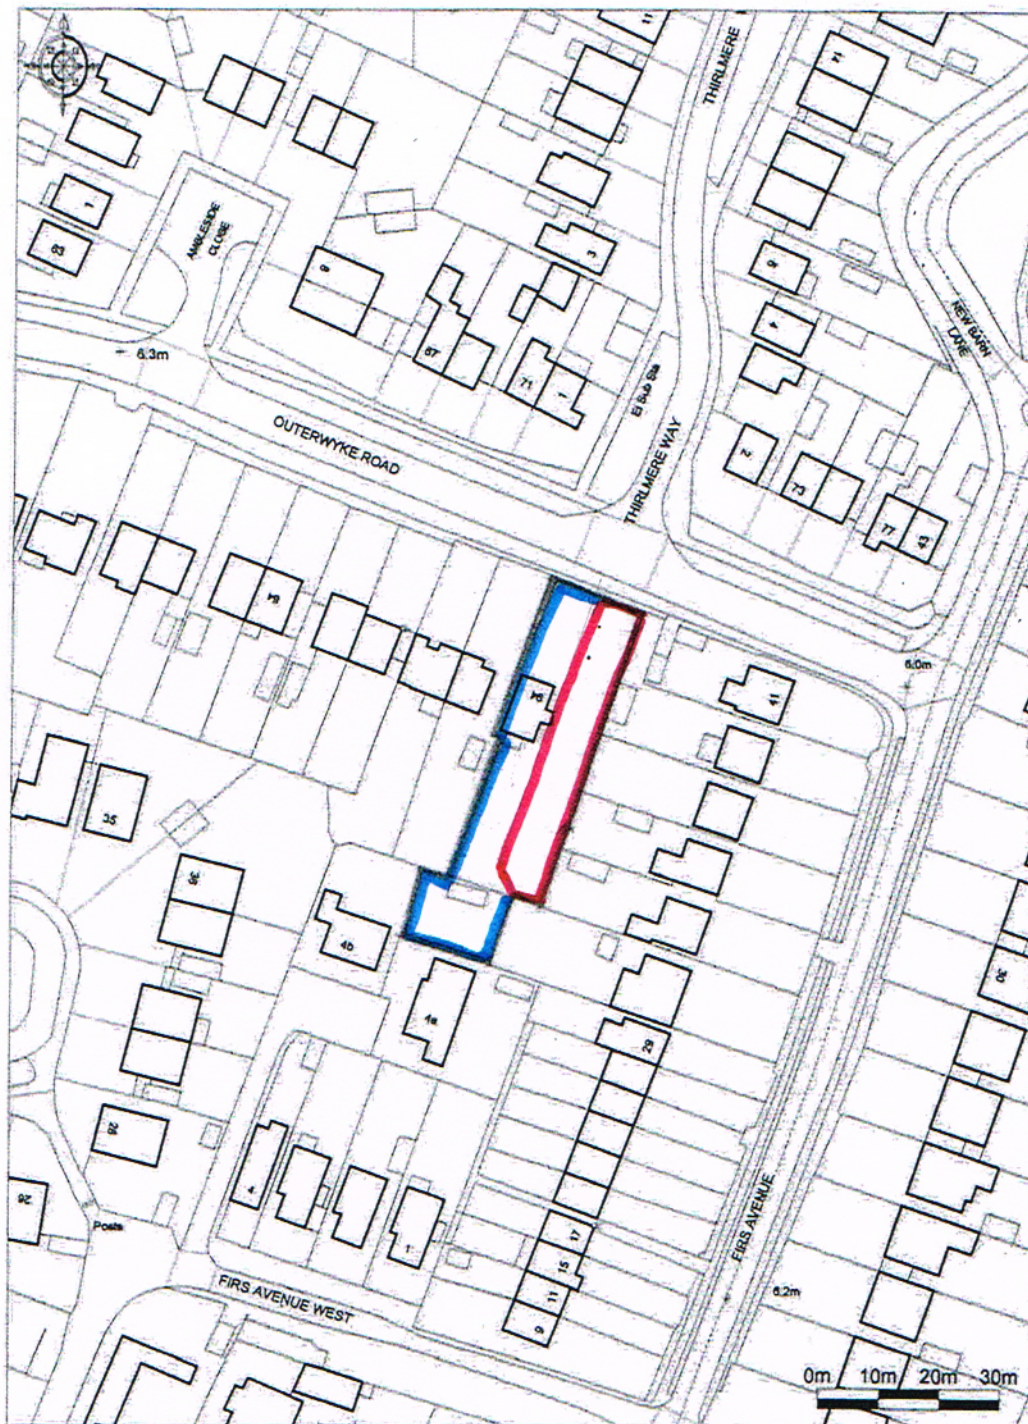

© Crown Copyright 2009. All rights reserved. Licence number 100020449. Plotted Scale - 1:1250

LOCATION PLAN scale 1:1250