




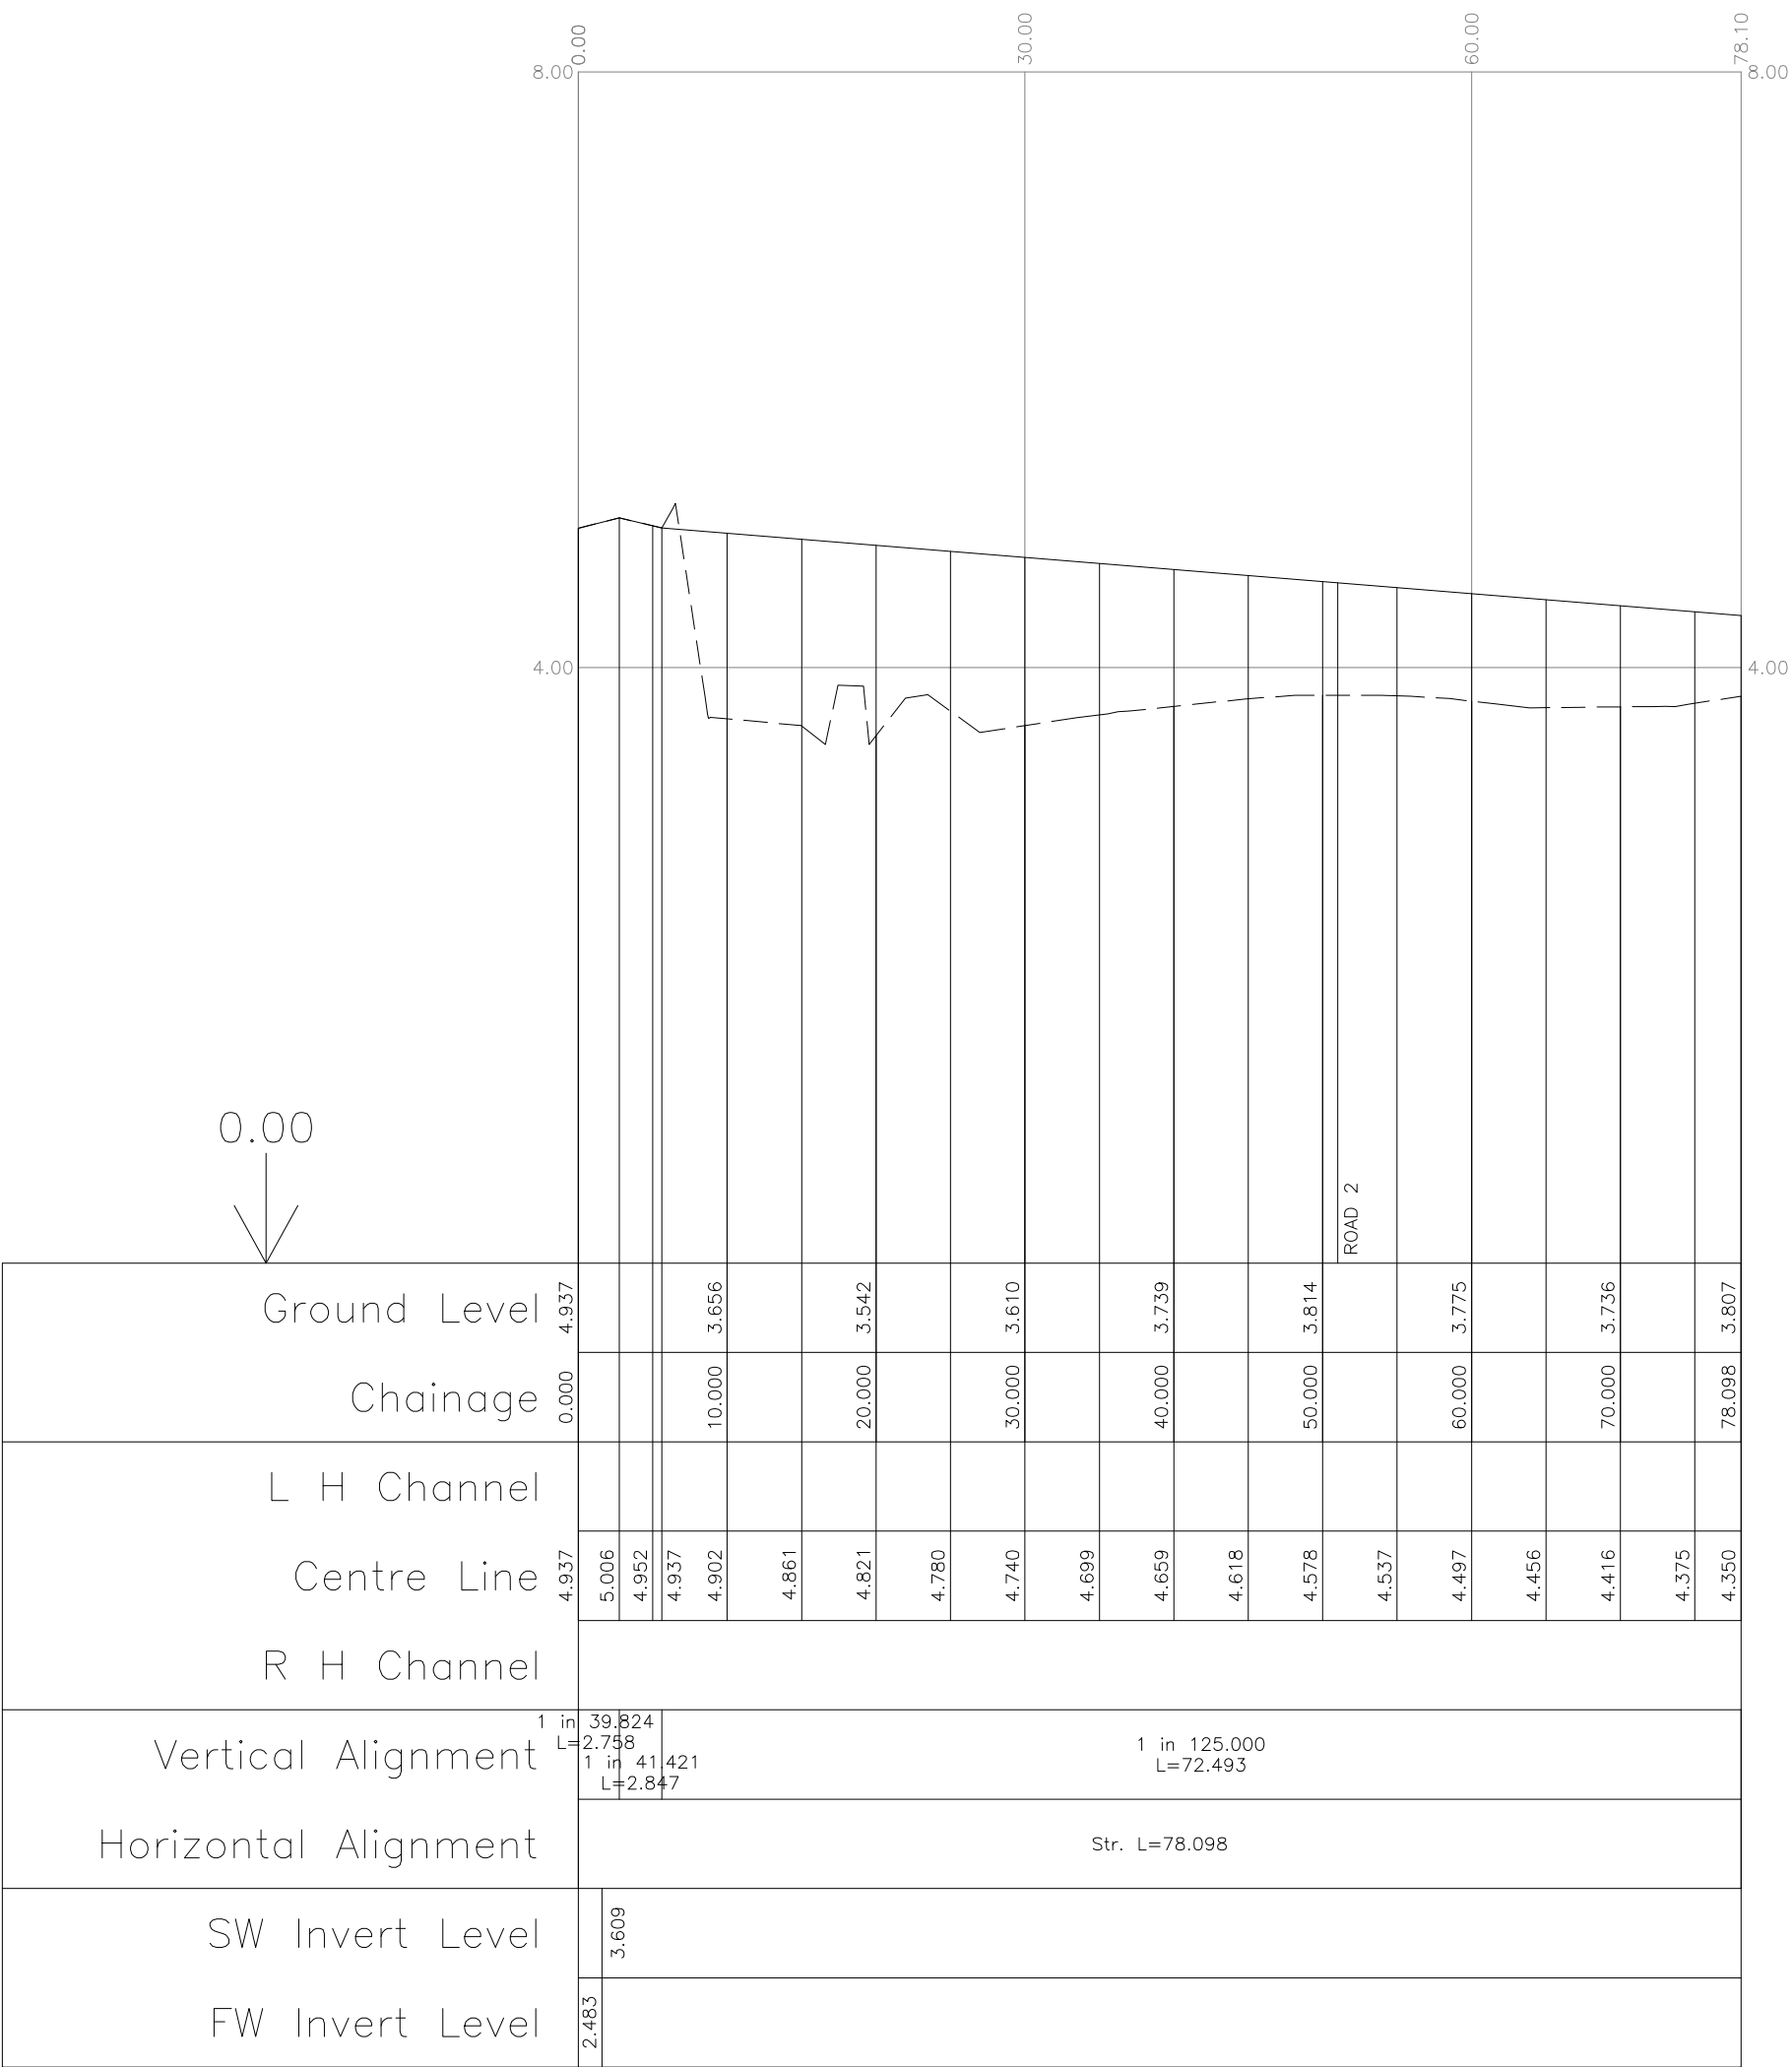

Road 1
Horiz. 1:500
Vert. 1:50

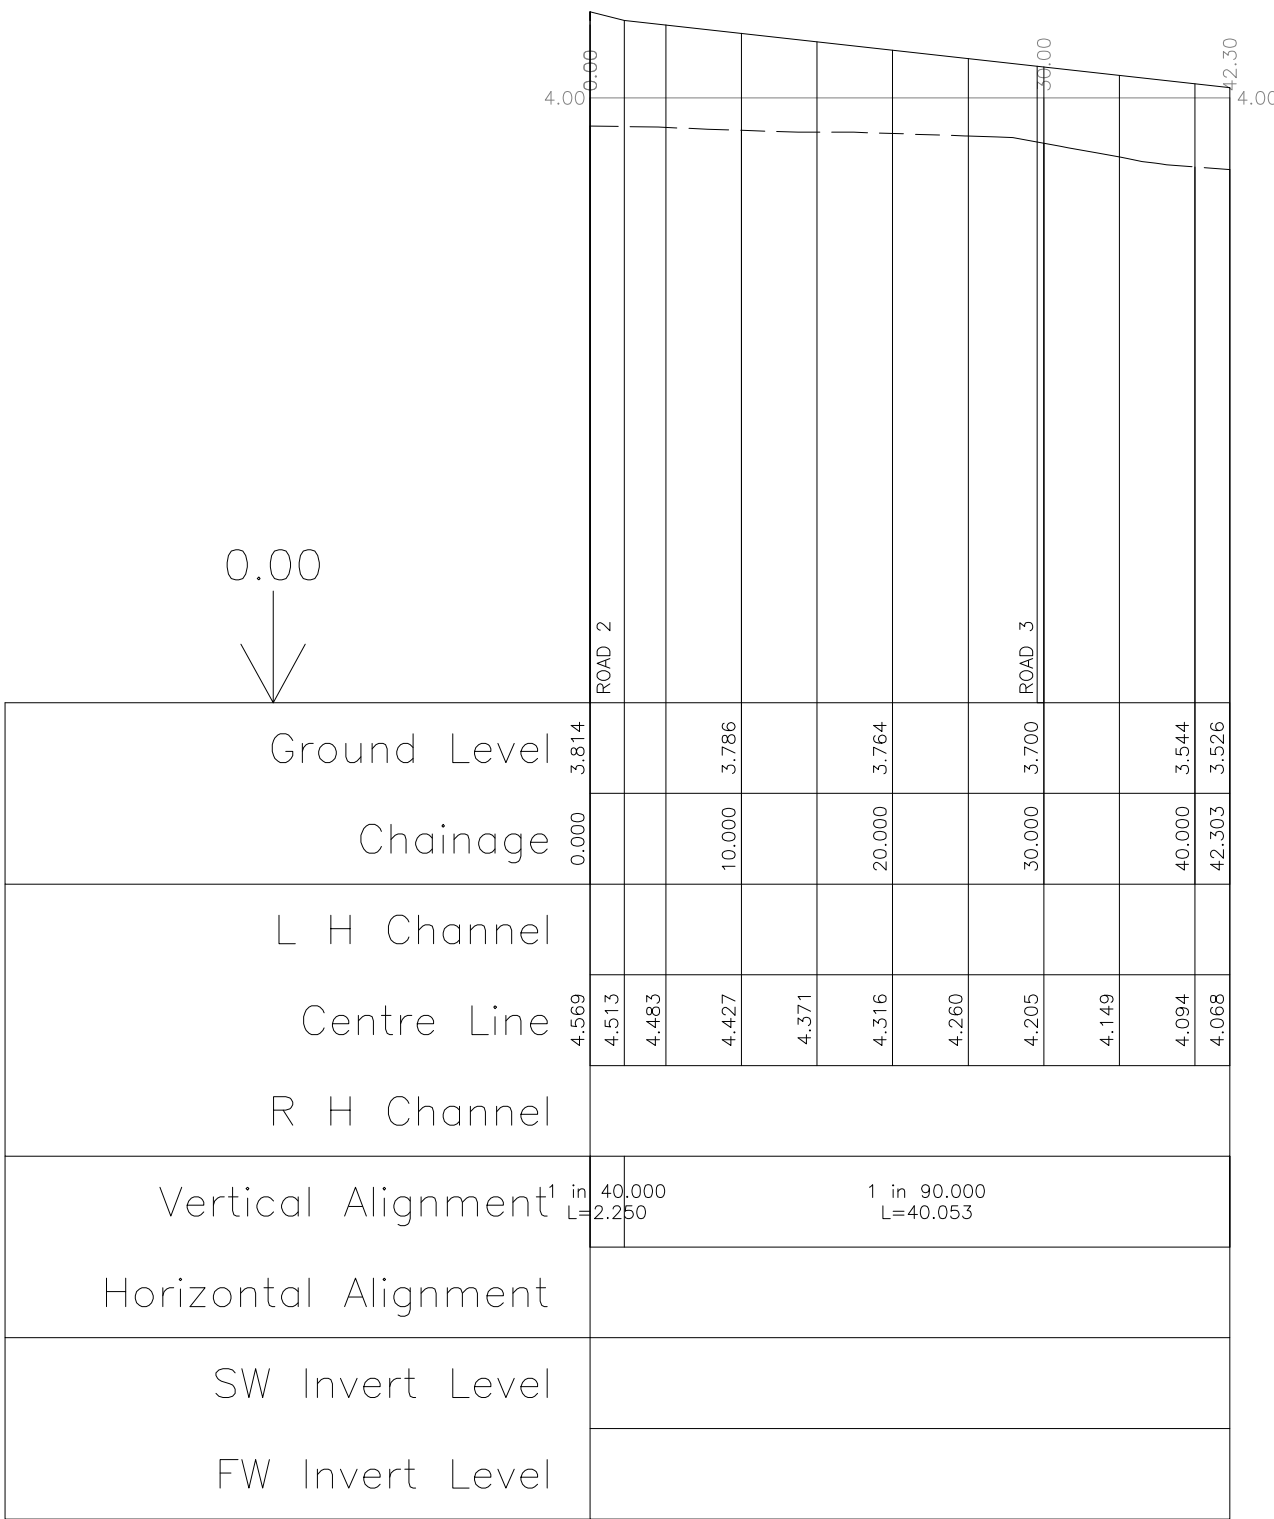

Road 2
Horiz. 1:500
Vert. 1:50

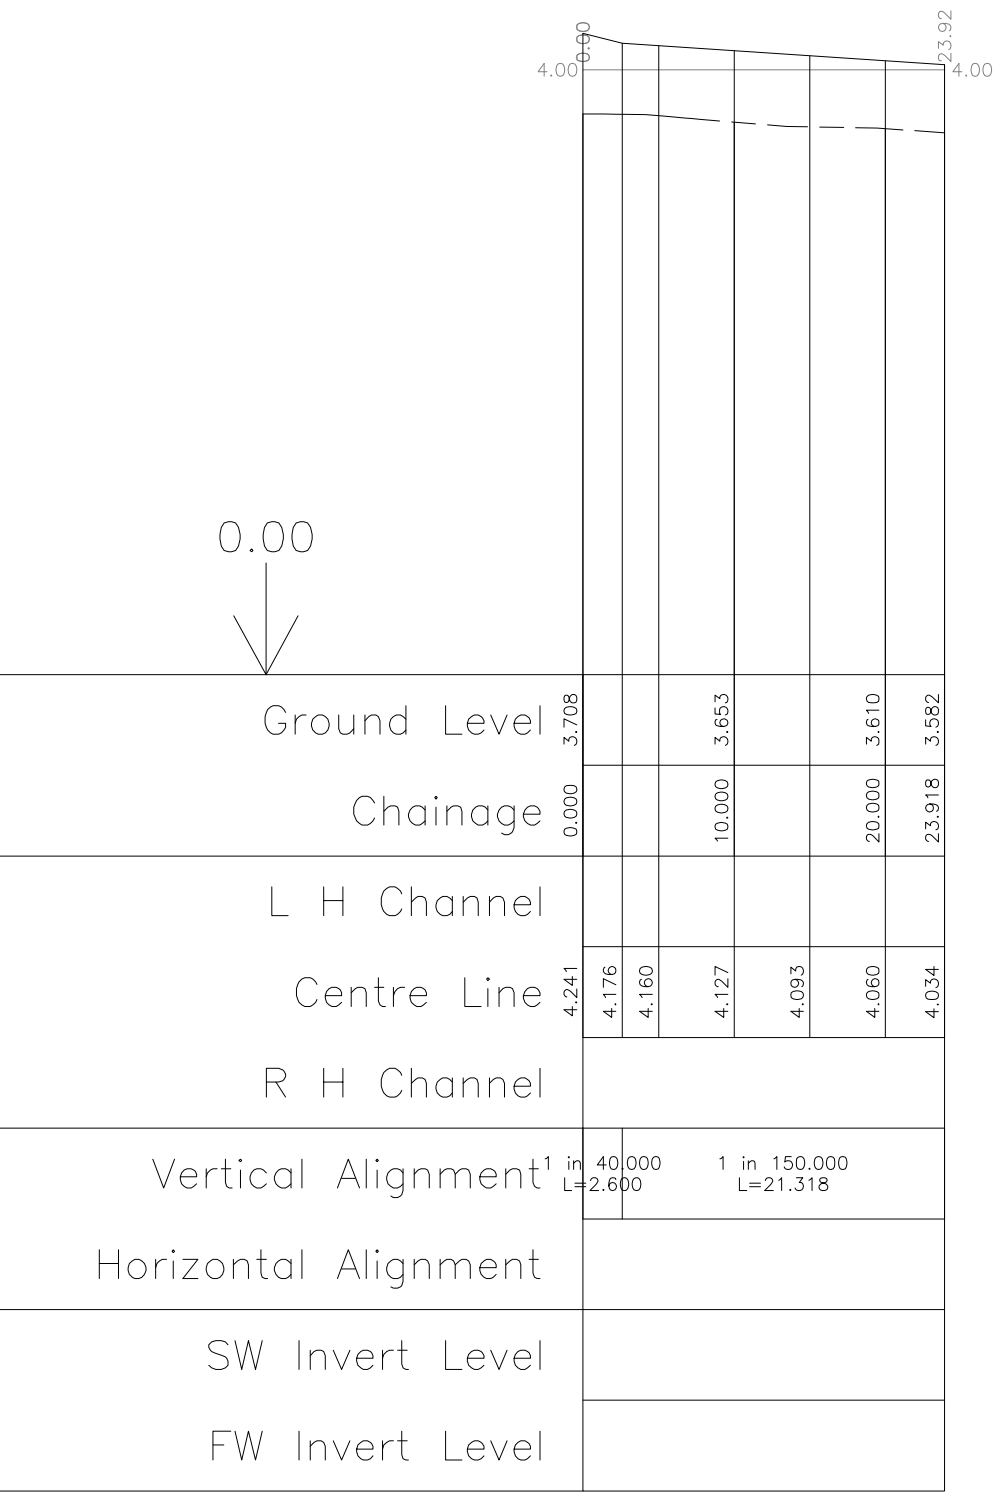

Road 3
Horiz. 1:500
Vert. 1:50

PRELIMINARY - FOR APPROVAL

REV. No.	DATE	DESCRIPTION	INITIALS
Client		MJA CONSULTING CIVIL AND STRUCTURAL ENGINEERS Monarch House, Barton Lane, Abingdon, Oxon, OX14 3NB Tel: 01235 555173 Fax: 01235 523226	
Project		Felpham	
Title		Longitudinal Sections	
Scale		As Shown @A1	
Checked		KTG	
Date		Mar'18	
Drawn		JRV	
Drawing No.		5782:10	
Rev		—	