



This drawing may be scaled with reference to the scale bar for planning application purposes only. Do not scale for any other purpose, use only annotated dimensions. All dimensions are to be checked by parties using the drawing, and any errors or omissions are to be reported to James Potter Associates Ltd.

Key

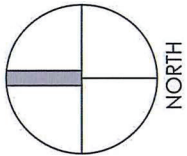

Site Location

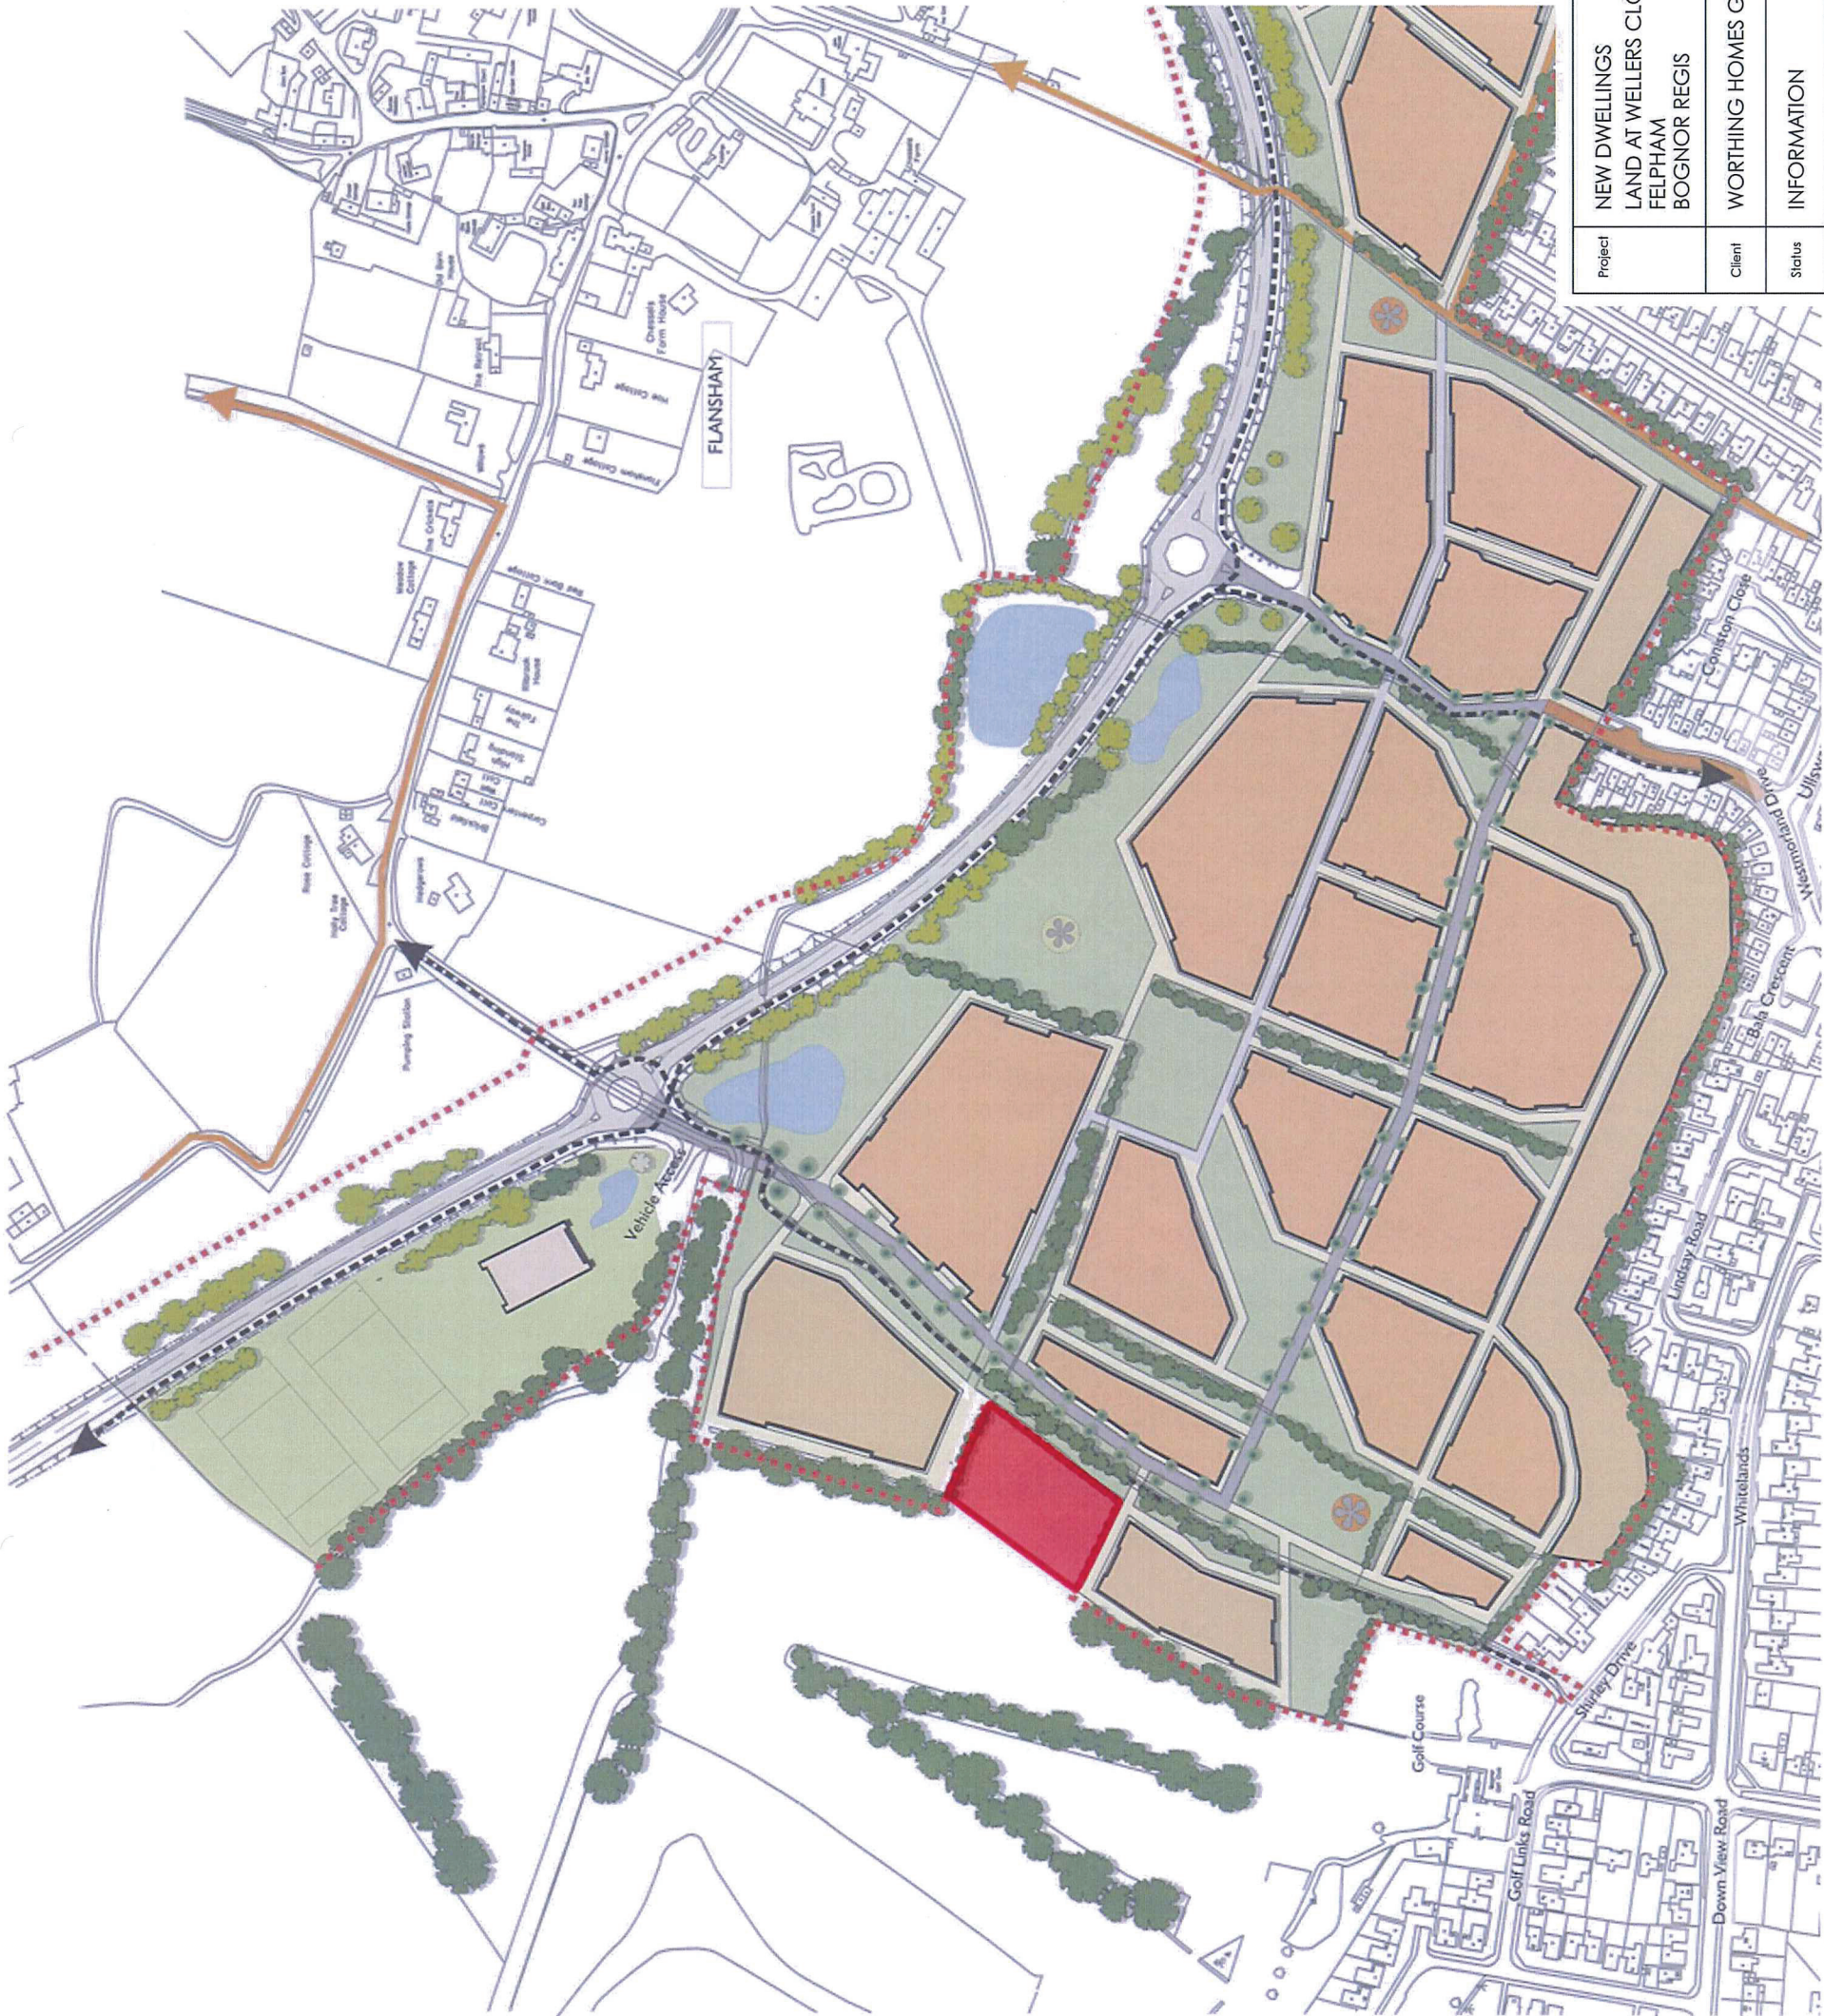

Rev.	Date	Note	Author	Checked
-	dd/mm/yy	Note	XXX	XXX

NEW DWELLINGS LAND AT WELLERS CLOSE FELPHAM BOGNOR REGIS		Drawing	LOCATION PLAN	
Client		Job-Dwg Number	17094-SK-003	Rev. -
Status		JAMES POTTER ASSOCIATES		
Scale		NTS	Sheet Size	A3
Author		RH	Checked	JP
		Date	19/12/17	

JAMES POTTER ASSOCIATES

www.jpa.design

JPA - FORTSMOUTH
64, The Rectory, Fortsmouth, PO4 9YA
t. +44(0)7809612150