

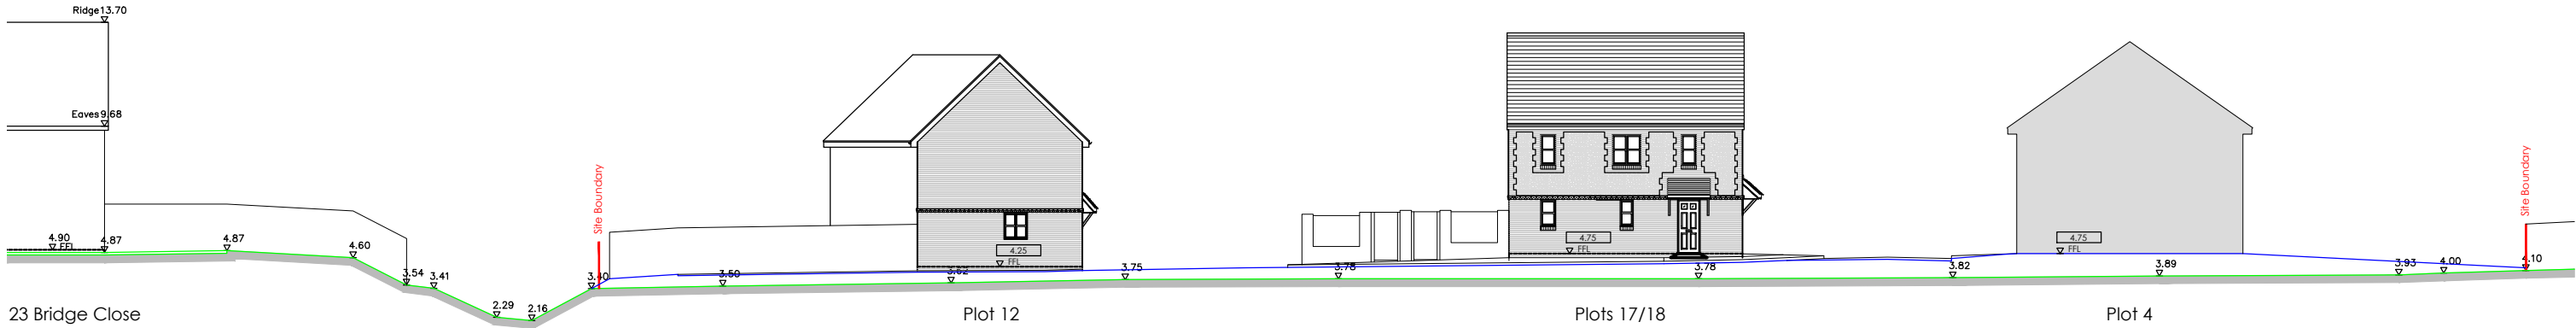


This drawing may be scaled with reference to the scale bar for planning application purposes only. Do not scale for any other purpose, use only annotated dimensions. All dimensions are to be checked by parties using the drawing, and any errors or omissions are to be reported to James Potter Associates Ltd.


Rev.	Date	Note	Author	Checked

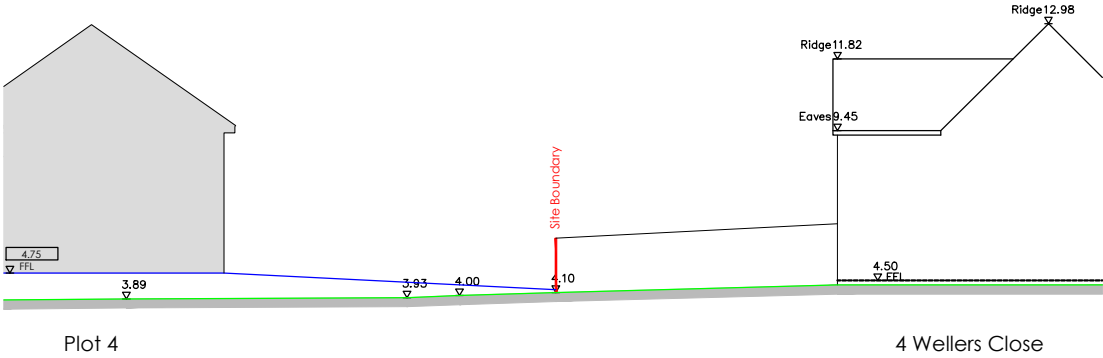

INDICATIVE SITE SECTION
1:250

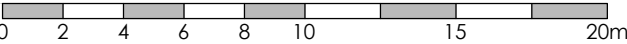

INDICATIVE SITE SECTION (cont.)
1:250

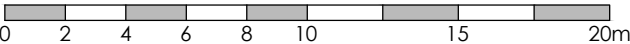

Ground Levels Key

- Existing Ground Level
- Proposed Ground Level



	Project	NEW DWELLINGS LAND OFF STANHORN GROVE FELPHAM BOGNOR REGIS		Drawing	INDICATIVE SITE SECTION	
	Client	WORTHING HOMES		Job-Dwg Number	17094-PL-4-01	Rev. -
	Status	PLANNING		 www.jpa.design JPA - PORTSMOUTH Suite 1, Winter Works, Rear of 119 Winter Road, Southsea, Portsmouth, PO4 8DS t. +44(0)2393 871 000		
	Scale	1:250	Sheet Size A3			
	Author	RR	Checked JP	Date	20/09/18	