



ARUN DISTRICT COUNCIL	
No.	172A
Received	
13/07/07	

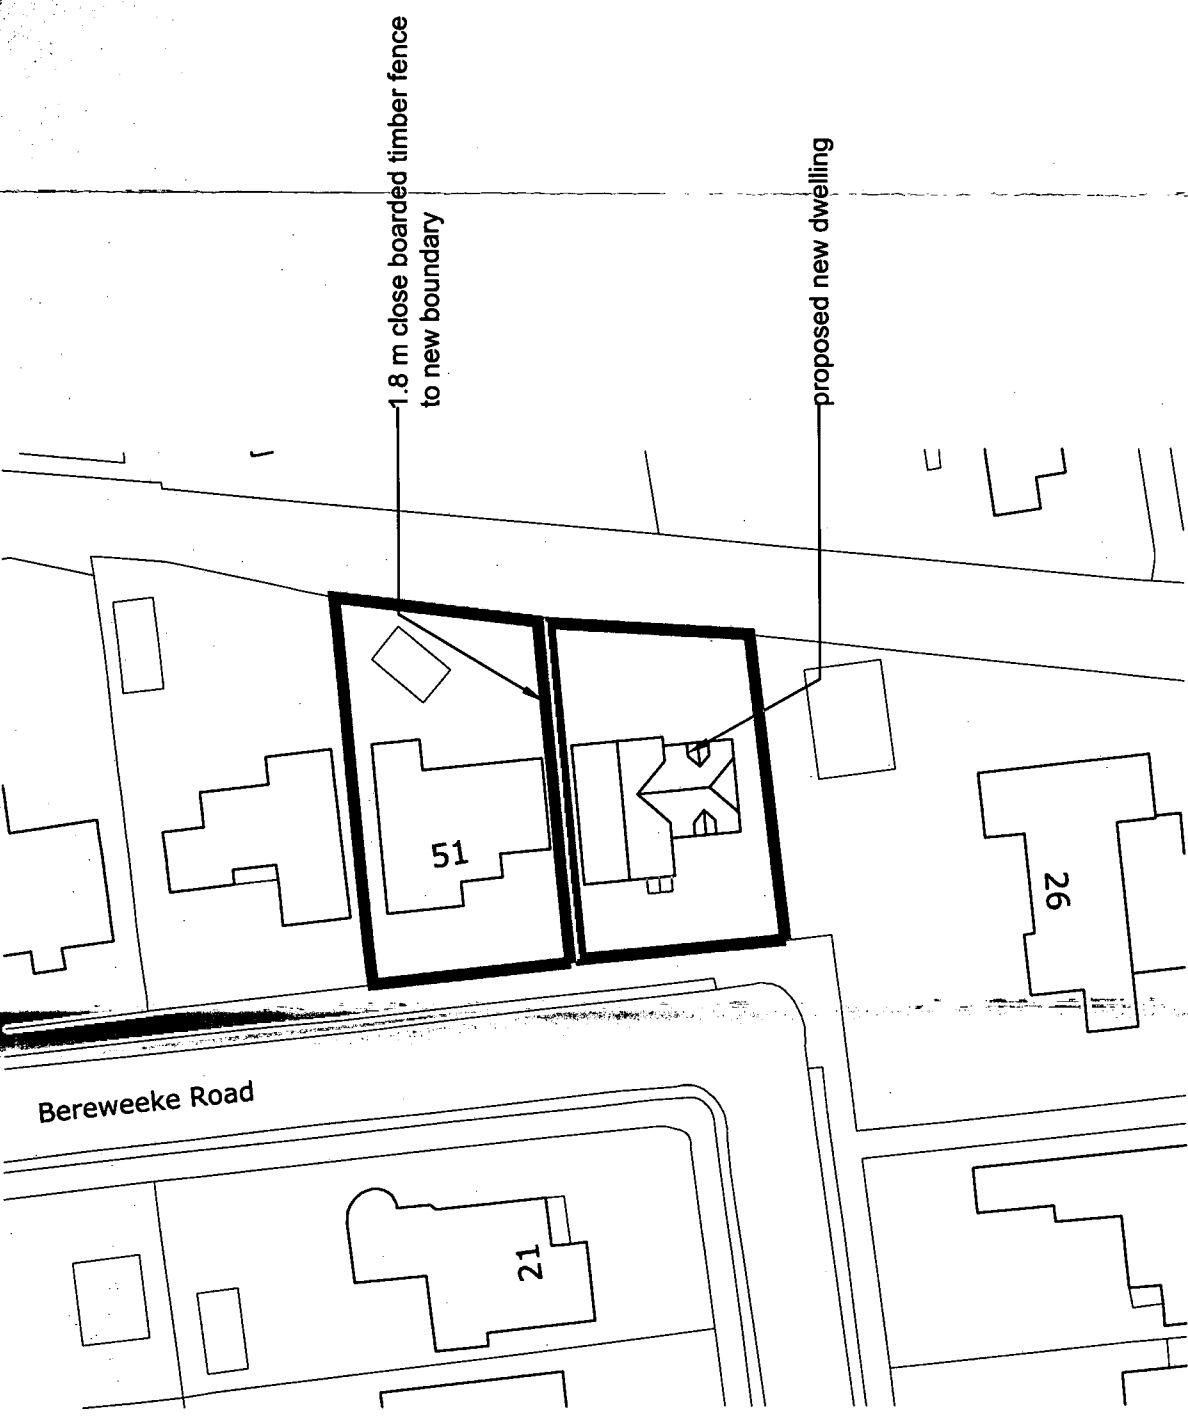

BLOCK PLAN
1:500@A3

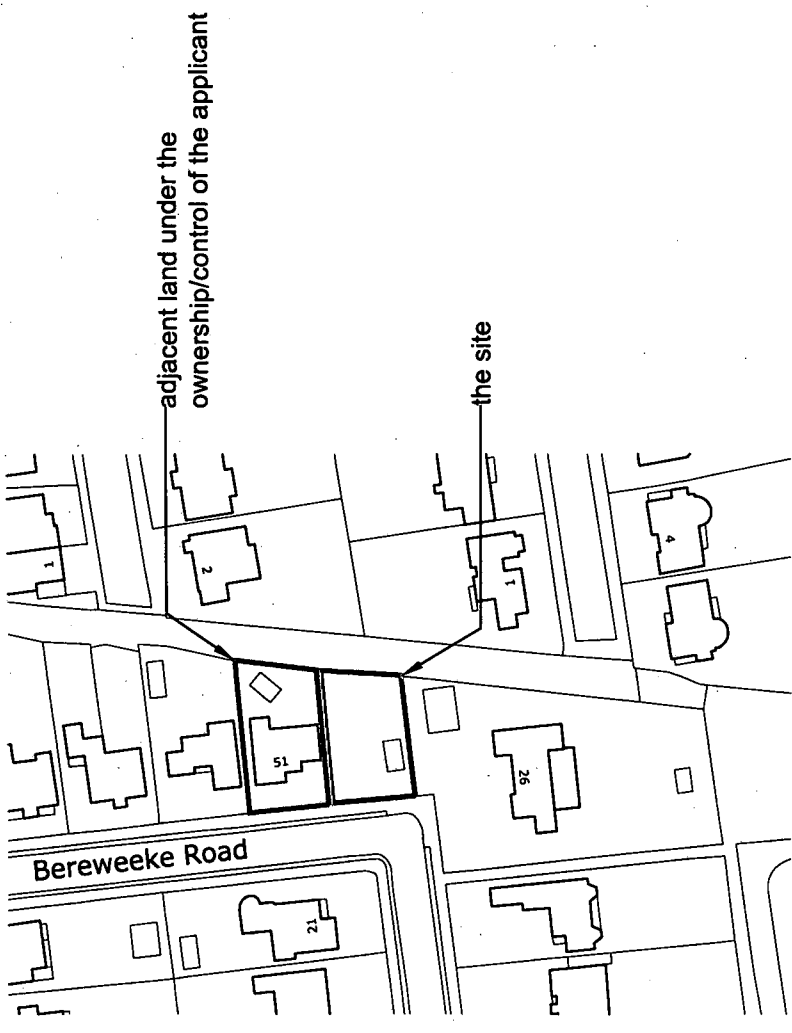

LOCATION PLAN
1:1250@A3

